DIRECTION	MILEPOINT	LOCATION CODE (SHEET 2)	SIGN CODE	WIDTH (IN)	HEIGHT (IN)	SHEETING REMARKS	SIGN LEGEND	NEW SIGNS "A"	NEW SIGNS "B"	EXISTING SIGNS RETAIN	EXISTING SIGNS SALVAGE FROM	EXISTING SIGNS SALVAGE TO	EXISTING SIGNS REMOVE	EXIST POST RETAIN	EXIST POST REMOVE	NUMBER OF NEW POSTS	SQUARE STEEL (IN) 1.75 (LB / FT) 1.88	SQUARE STEEL (IN) 2.00 (LB / FT) 2.42	SQUARE STEEL (IN) 2.50 (LB / FT) 3.35	FOUNDATION	TUBULAR STEEL Ø (IN) 3.00 (LB / FT) 7.60	TUBULAR STEEL Ø (IN) 3.50 (LB / FT) 9.00	TUBULAR STEEL Ø (IN) 4.00 (LB / FT) 10.80	TUBULAR STEEL Ø (IN) 5.00 (LB / FT) 14.60	SIGN FRAME REQUIRED	REMARKS	SIGN DETAIL: DETAIL IN SHS	SIGN DETAIL: DETAIL ON SHEET NUMBER	SIGN DETAIL: DETAIL ON STD SHEET NUMBER
KILLINGTON			**VT 100**				FY-FLUORESCENT YELLOW FYG-FLUORESCENT YELLOW GREEN																			"SHS"-STANDARD HIGHWAY SIGNS			
SB	2.830	F	W1-2MhL	30	30	FY		6.25								1		X								INSTALL BEHIND NORTH END OF GUARD RAIL		6	
		F	W13-1	18	18	FY		2.25																			X	
SB	2.790	F	W1-6	48	24								1		X														
		E	W1-6	48	24								1																
		F	W1-6	48	24	FY	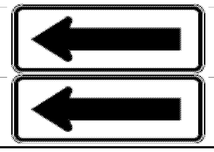	8.00								2		X							INSTALL BACK TO BACK ON SAME POSTS	X		
		E	W1-6	48	24	FY		8.00																			X	
SB	2.760	F	W1-6	48	24								1		X														
		E	W1-6	48	24								1																
		F	W1-6	48	24	FY	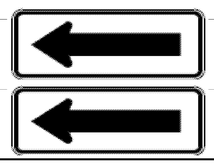	8.00								2		X							INSTALL BACK TO BACK ON SAME POSTS	X		
		E	W1-6	48	24	FY		8.00																			X	
SB	2.755	G	VR-017	24	30								1		X												TH-32, COFFEEHOUSE RD			
		G	VR-017	24	30			5.00								1		X											E-141
SB	2.740	H	R1-1	30	30								1		X												TH-32, COFFEEHOUSE RD			
		H	R1-1	30	30			6.25								1		X										X	
SB	2.665	F	VW-000	30	30								1		X														
							SHEET TOTALS	51.75 SF	0.00 SF	0 EA	0 EA	0 EA	7 EA	0 EA	0 EA	7 EA	105 FT												
							TOWN TOTALS	567.0	0.0	28.0	0.0	0.0	114	0.0	0.0	88	1320.0												

SIGN SUMMARY SHEET

VERMONT AGENCY OF TRANSPORTATION

PROJECT NAME: **Ludlow-Waitsfield VT100**
PROJECT NUMBER: **STPG SIGN(27)**

FILE NAME: **Killington.xls**
PROJECT MANAGER: **N. Avery**
DESIGNED BY: **J. Kelly**
KILLINGTON SHEET 9

PLOT DATE: **9/8/2009**
DRAWN BY: **I. Shea**
CHECKED BY: **N. Avery**
SHEET **62** OF **204**