DIRECTION	MILEPOINT	LOCATION CODE (SHEET 2)	SIGN CODE	WIDTH (IN)	HEIGHT (IN)	SHEETING REMARKS	SIGN LEGEND	NEW SIGNS		EXISTING SIGNS				EXIST POST		NUMBER OF NEW POSTS	SQUARE STEEL (IN)			TUBULAR STEEL Ø (IN)				FOUNDATION	SIGN FRAME REQUIRED	REMARKS	SIGN DETAIL		
																	1.75	2.00	2.50	3.00	3.50	4.00	5.00						
																	(LB / FT)			(LB / FT)									
								"A"	"B"	RETAIN	SALVAGE FROM	SALVAGE TO	REMOVE	RETAIN	REMOVE		1.88	2.42	3.35	7.60	9.00	10.80	14.60				DETAIL IN SHS	DETAIL ON SHEET NUMBER	DETAIL ON STD SHEET NUMBER
KILLINGTON VT 100							FY-FLUORESCENT YELLOW FYG-FLUORESCENT YELLOW GREEN																			"SHS"-STANDARD HIGHWAY SIGNS			
		F	D1-1A	72	12			6.00																				5	
SB	0.250	F	VD-018	30	18		KILLINGTON VILLAGE SIGN						1		X														
SB	0.225	F	M3-2	24	12			2.00								2			X						#3B	INSTALL 100 FEET NORTH OF EXISTING ROUTE MARKER ASSEMBLY	X		
		F	M1-4	24	24			4.00																		BLACK ON WHITE SHEETING	X		
		F	M6-2L	21	15			2.19																			X		
		F	M3-3	24	12		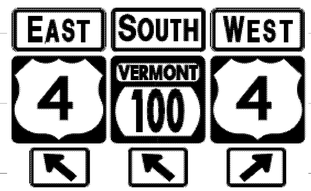	2.00																		GREEN ON WHITE SHEETING	X		
		F	M1-5	30	24			5.00																					E-136B
		F	M6-2L	21	15			2.19																		GREEN ON WHITE SHEETING	X		
		F	M3-4	24	12			2.00																		BLACK ON WHITE SHEETING	X		
		F	M1-4	24	24			4.00																			X		
		F	M6-2L	21	15			2.19																		BLACK ON WHITE SHEETING	X		
SB	0.205	F	M3-2	24	12		EAST						1		X														
		F	M1-4	24	24		US ROUTE 4						1																
		F	M6-2S	21	15		LEFT ARROW (45 DEGREES)						1																
		F	M3-3S	24	12		SOUTH						1																
							SHEET TOTALS	31.57	0.00	0	0	0	5	0	0	2	30												
								SF	SF	EA	EA	EA	EA	EA	EA	EA	FT												
							TOWN TOTALS	567.0	0.0	28.0	0.0	0.0	114	0.0	0.0	88	1320.0												

SIGN SUMMARY SHEET

VERMONT AGENCY OF TRANSPORTATION

PROJECT NAME: **Ludlow-Waitsfield VT100**
PROJECT NUMBER: **STPG SIGN(27)**
FILE NAME: **Killington.xls** PLOT DATE: **9/8/2009**
PROJECT MANAGER: **N. Avery** DRAWN BY: **I. Shea**
DESIGNED BY: **J. Kelly** CHECKED BY: **N. Avery**
KILLINGTON SHEET 13 SHEET **66** OF **204**