DIRECTION	MILEPOINT	LOCATION CODE (SHEET 2)	SIGN CODE	WIDTH (IN)	HEIGHT (IN)	SHEETING REMARKS	SIGN LEGEND	NEW SIGNS "A"	NEW SIGNS "B"	EXISTING SIGNS RETAIN	EXISTING SIGNS SALVAGE FROM	EXISTING SIGNS SALVAGE TO	EXISTING SIGNS REMOVE	EXIST POST RETAIN	EXIST POST REMOVE	NUMBER OF NEW POSTS	SQUARE STEEL (IN) 1.75 (LB / FT) 1.88	SQUARE STEEL (IN) 2.00 (LB / FT) 2.42	SQUARE STEEL (IN) 2.50 (LB / FT) 3.35	FOUNDATION	TUBULAR STEEL Ø (IN) 3.00 (LB / FT) 7.60	TUBULAR STEEL Ø (IN) 3.50 (LB / FT) 9.00	TUBULAR STEEL Ø (IN) 4.00 (LB / FT) 10.80	TUBULAR STEEL Ø (IN) 5.00 (LB / FT) 14.60	SIGN FRAME REQUIRED	REMARKS	SIGN DETAIL: DETAIL IN SHS	SIGN DETAIL: DETAIL ON SHEET NUMBER	SIGN DETAIL: DETAIL ON STD SHEET NUMBER
PITTSFIELD VT 100							FY-FLUORESCENT YELLOW FYG-FLUORESCENT YELLOW GREEN																			"SHS"-STANDARD HIGHWAY SIGNS			
NB	0.000	C	VD-024	60	7.5								1		X													
		C	VD-024	72	10		PITTSFIELD / KILLINGTON 1000 1115 0000 / 1000 1121 0397	5.00								2		X									4	
		C	VD-700	6	10			0.42																		INSTALL BELOW PITTSFIELD		E-138
		C	VD-700	6	10			0.42																		INSTALL BELOW KILLINGTON		E-138
NB	0.140	B	W1-6	48	24								1		X													
		B	OM1-1	18	18		CLUSTER						1															
		B	W1-6	48	24	FY		8.00								2		X									X	
NB	0.160	A	W1-6	48	24								1		X													
		A	OM1-1	18	18		CLUSTER						1															
		A	W1-6	48	24	FY		8.00								2		X									X	
NB	0.410	A	W1-6	48	24								1		X													
		B	W1-6	48	24								1															
		A	W1-6	48	24	FY	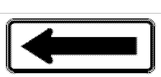	8.00								2		X								INSTALL BACK TO BACK	X	
		B	W1-6	48	24	FY	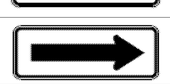	8.00																			X	
SIGN SUMMARY SHEET							SHEET TOTALS	37.84 SF	0.00 SF	0 EA	0 EA	0 EA	7 EA	0 EA	0 EA	8 EA		120 FT									
VERMONT AGENCY OF TRANSPORTATION							TOWN TOTALS	297.1	0.0	15.0	1.0	1.0	51	0.0	0.0	52		780.0									

PROJECT NAME: **Ludlow-Waitsfield VT100**
PROJECT NUMBER: **STPG SIGN(27)**
FILE NAME: **Pittsfield.xls** PLOT DATE: **9/9/2009**
PROJECT MANAGER: **N. Avery** DRAWN BY: **I. Shea**
DESIGNED BY: **J. Kelly** CHECKED BY: **N. Avery**
PITTSFIELD SHEET 1 SHEET **72** OF **204**