DIRECTION	MILEPOINT	LOCATION CODE (SHEET 2)	SIGN CODE	WIDTH (IN)	HEIGHT (IN)	SHEETING REMARKS	SIGN LEGEND	NEW SIGNS "A"	NEW SIGNS "B"	EXISTING SIGNS RETAIN	EXISTING SIGNS SALVAGE FROM	EXISTING SIGNS SALVAGE TO	EXISTING SIGNS REMOVE	EXIST POST RETAIN	EXIST POST REMOVE	NUMBER OF NEW POSTS	SQUARE STEEL (IN) 1.75 (LB / FT) 1.88	SQUARE STEEL (IN) 2.00 (LB / FT) 2.42	SQUARE STEEL (IN) 2.50 (LB / FT) 3.35	TUBULAR STEEL Ø (IN) FOUNDATION	TUBULAR STEEL Ø (IN) 3.00 (LB / FT) 7.60	TUBULAR STEEL Ø (IN) 3.50 (LB / FT) 9.00	TUBULAR STEEL Ø (IN) 4.00 (LB / FT) 10.80	TUBULAR STEEL Ø (IN) 5.00 (LB / FT) 14.60	SIGN FRAME REQUIRED	REMARKS	SIGN DETAIL: DETAIL IN SHS	SIGN DETAIL: DETAIL ON SHEET NUMBER	SIGN DETAIL: DETAIL ON STD SHEET NUMBER
STOCKBRIDGE VT 100							FY-FLUORESCENT YELLOW FYG-FLUORESCENT YELLOW GREEN																			"SHS"-STANDARD HIGHWAY SIGNS			
		F	M6-2R	21	15			2.19																		GREEN ON WHITE SHEETING	X		
SB	1.880	F	R1-2	48	48		YIELD			1				X															
SB	1.838	F	R2-1	24	30		SPEED LIMIT 50						1		X														
		F	M3-3	24	12			2.00								1		X								GREEN ON WHITE SHEETING	X		
		F	M1-5	30	24			5.00																		RESET TO SPEC, NEW POST.			E-136B
SB	1.800	F	D2-1	72	12			6.00								2		X								INSTALL 200 FT± SOUTH OF THE JUST-INSTALLED ROUTE MARKER ASSEMBLY		5	
		F	D2-1	72	12		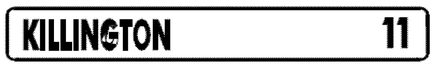	6.00																		MAINTAIN 10 FT MINIMUM TO UTILITY POLE		5	
		F	D2-1	72	12			6.00																		RESET TO SPEC.		5	
SB	1.750	F	D2-1	72	12		PITTSFIELD 3						1		X														
		F	D2-1	72	12		KiLLINGTON 11						1																
		F	D2-1	72	12		RUTLAND 22						1																
SB	1.685	F	M3-3	24	12		SOUTH						1		X														
		F	M1-5	30	24		VERMONT 100						1																
SB	1.555	F	R2-1	24	30			5.00								1		X								INSTALL 130 FT± SOUTH OF JCT w/ SOUTH HILL RD (TH-19)	RESET TO SPEC, NEW POST. X		
SB	1.200	F	W11-3	30	30								1		X														
							SHEET TOTALS	32.19 SF	0.00 SF	1 EA	0 EA	0 EA	7 EA	0 EA	0 EA	4 EA		60 FT										
							TOWN TOTALS	676.7	0.0	3.0	8.0	8.0	140	0.0	0.0	107		1605.0										

SIGN SUMMARY SHEET

VERMONT AGENCY OF TRANSPORTATION

PROJECT NAME: Ludlow-Waitsfield VT100
PROJECT NUMBER: STPG SIGN(27)

FILE NAME: Stockbridge.xls
PROJECT MANAGER: N. Avery
DESIGNED BY: M. Miller
PLOT DATE: 9/9/2009
DRAWN BY: I. Shea
CHECKED BY: N. Avery