DIRECTION	MILEPOINT	LOCATION CODE (SHEET 2)	SIGN CODE	WIDTH (IN)	HEIGHT (IN)	SHEETING REMARKS	SIGN LEGEND	NEW SIGNS "A"	NEW SIGNS "B"	EXISTING SIGNS RETAIN	EXISTING SIGNS SALVAGE FROM	EXISTING SIGNS SALVAGE TO	EXISTING SIGNS REMOVE	EXIST POST RETAIN	EXIST POST REMOVE	NUMBER OF NEW POSTS	SQUARE STEEL (IN) 1.75 (LB / FT) 1.88	SQUARE STEEL (IN) 2.00 (LB / FT) 2.42	SQUARE STEEL (IN) 2.50 (LB / FT) 3.35	TUBULAR STEEL Ø (IN) FOUNDATION	TUBULAR STEEL Ø (IN) 3.00 (LB / FT) 7.60	TUBULAR STEEL Ø (IN) 3.50 (LB / FT) 9.00	TUBULAR STEEL Ø (IN) 4.00 (LB / FT) 10.80	TUBULAR STEEL Ø (IN) 5.00 (LB / FT) 14.60	SIGN FRAME REQUIRED	REMARKS	SIGN DETAIL: DETAIL IN SHS	SIGN DETAIL: DETAIL ON SHEET NUMBER	SIGN DETAIL: DETAIL ON STD SHEET NUMBER
ROCHESTER			**VT 100**				FY-FLUORESCENT YELLOW FYG-FLUORESCENT YELLOW GREEN																			"SHS"-STANDARD HIGHWAY SIGNS			
SB	6.070	F	D5-5A	24	24								1		X													
		F	N/A	24	6								1															
		E	D5-5A	24	24								1															
		E	N/A	24	6								1															
		F	D5-5A	24	24			4.00								1		X								INSTALL BACK TO BACK	X		
		F	D5-5AL	24	6		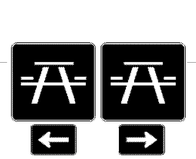	1.00																		ARROW IS SEPARATE BUT PART OF D5-5A SIGN CODE.	X		
		E	D5-5A	24	24			4.00																			X		
		E	D5-5AR	24	6			1.00																		ARROW IS SEPARATE BUT PART OF D5-5A SIGN CODE.	X		
SB	6.000	F	R2-1	24	30								1		X														
		F	R2-1	30	36			7.50								1		X										6	
SB	5.764	F	W3-5	36	36		SPEED REDUCTION (30)				1	1			X	2		X								RETAIN SIGN. INSTALL ON TWO NEW POSTS AT LEAST 10 FEET NORTH OF POLES.			
SB	5.715	F	VD-018	30	18		ROCHESTER VILLAGE SIGN			1				X														
SB	5.677	F	W1-2R	30	30		RIGHT CURVE						1		X														
		F	W11-8	30	30		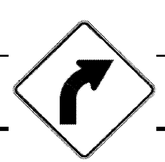	6.25								1		X									X		
SB	5.630	F	W1-2R	30	30			6.25								1		X			RESET TO SPEC, NEW POST.					INSTALL 200 FEET NORTH OF SPEED LIMIT 30 SIGN ASSEMBLY.	X		
							SHEET TOTALS	30.00 SF	0.00 SF	1 EA	1 EA	1 EA	6 EA	0 EA	0 EA	6 EA		90 FT										
							TOWN TOTALS	593.8	0.0	60.0	9.0	9.0	115	0.0	0.0	102		1530.0										

SIGN SUMMARY SHEET

VERMONT AGENCY OF TRANSPORTATION

PROJECT NAME: **Ludlow-Waitsfield VT100**
PROJECT NUMBER: **STPG SIGN(27)**

FILE NAME: **Rochester.xls** PLOT DATE: **9/10/2009**
PROJECT MANAGER: **N. Avery** DRAWN BY: **I. Shea**
DESIGNED BY: **J. Kelly** CHECKED BY: **N. Avery**
ROCHESTER SHEET 13 SHEET **113** OF **204**