DIRECTION	MILEPOINT	LOCATION CODE (SHEET 2)	SIGN CODE	WIDTH (IN)	HEIGHT (IN)	SHEETING REMARKS	SIGN LEGEND	NEW SIGNS "A"	NEW SIGNS "B"	EXISTING SIGNS RETAIN	EXISTING SIGNS SALVAGE FROM	EXISTING SIGNS SALVAGE TO	EXISTING SIGNS REMOVE	EXIST POST RETAIN	EXIST POST REMOVE	NUMBER OF NEW POSTS	SQUARE STEEL (IN) 1.75 (LB / FT) 1.88	SQUARE STEEL (IN) 2.00 (LB / FT) 2.42	SQUARE STEEL (IN) 2.50 (LB / FT) 3.35	FOUNDATION	TUBULAR STEEL Ø (IN) 3.00 (LB / FT) 7.60	TUBULAR STEEL Ø (IN) 3.50 (LB / FT) 9.00	TUBULAR STEEL Ø (IN) 4.00 (LB / FT) 10.80	TUBULAR STEEL Ø (IN) 5.00 (LB / FT) 14.60	SIGN FRAME REQUIRED	REMARKS	SIGN DETAIL DETAIL IN SHS	SIGN DETAIL DETAIL ON SHEET NUMBER	SIGN DETAIL DETAIL ON STD SHEET NUMBER
ROCHESTER			**VT 100**				FY-FLUORESCENT YELLOW FYG-FLUORESCENT YELLOW GREEN																			"SHS"-STANDARD HIGHWAY SIGNS			
		F	D1-1A	72	12			6.00																				5	
SB	4.540	G	VM-607	24	30		43RD INF DIV			1				X															
SB	4.540	G	VR-023B	24	30		$500 FINE FOR THROWING TRASH			1				X															
SB	4.522	F	M3-3S	24	12								1		X														
		F	M1-5	30	24								1																
		F	M6-3S	21	15								1																
		F	M3-4S	24	12								1																
		F	M1-5	24	24								1																
		F	M6-1S	21	15								1													RESET TO SPEC, NEW POST.			
		F	M3-3	24	12			2.00								2		X							#2A	GREEN ON WHITE SHEETING	X	X	
		F	M1-5	30	24			5.00																		FRAME			E-136B
		F	M6-3	21	15			2.19																		GREEN ON WHITE SHEETING	X		
		F	M3-4	24	12		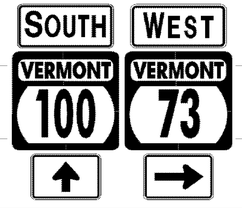	2.00																		GREEN ON WHITE SHEETING	X		
		F	M1-5	24	24			4.00																					E-136B
		F	M6-1R	21	15			2.19																		GREEN ON WHITE SHEETING	X		
SIGN SUMMARY SHEET							SHEET TOTALS	23.38	0.00	2	0	0	6	0	0	2		30											
								SF	SF	EA	EA	EA	EA	EA	EA	EA		FT											
VERMONT AGENCY OF TRANSPORTATION							TOWN TOTALS	593.8	0.0	60.0	9.0	9.0	115	0.0	0.0	102		1530.0											

PROJECT NAME: Ludlow-Waitsfield VT100
PROJECT NUMBER: STPG SIGN(27)

FILE NAME: Rochester.xls
PROJECT MANAGER: N. Avery
DESIGNED BY: J. Kelly
ROCHESTER SHEET 17

PLOT DATE: 9/10/2009
DRAWN BY: I. Shea
CHECKED BY: N. Avery
SHEET 117 OF 204