| DIRECTION | MILEPOINT | LOCATION CODE (SHEET 2) | SIGN CODE | WIDTH (IN) | HEIGHT (IN) | SHEETING REMARKS | SIGN LEGEND | NEW SIGNS | | EXISTING SIGNS | | | | EXIST POST | | NUMBER OF NEW POSTS | SQUARE STEEL (IN) | | | TUBULAR STEEL Ø (IN) | | | | FOUNDATION | SIGN FRAME REQUIRED | REMARKS | SIGN DETAIL | | |
|---|---|---|---|---|---|---|---|---|---|---|---|---|---|---|---|---|---|---|---|---|---|---|---|---|---|---|---|---|---|
| | | | | | | | | "A" | "B" | RETAIN | SALVAGE FROM | SALVAGE TO | REMOVE | RETAIN | REMOVE | | 1.75 (LB / FT) 1.88 | 2.00 (LB / FT) 2.42 | 2.50 (LB / FT) 3.35 | 3.00 (LB / FT) 7.60 | 3.50 (LB / FT) 9.00 | 4.00 (LB / FT) 10.80 | 5.00 (LB / FT) 14.60 | | | | DETAIL IN SHS | DETAIL ON SHEET NUMBER | DETAIL ON STD SHEET NUMBER |
| **ROCHESTER VT 100** | | | | | | | FY-FLUORESCENT YELLOW<br>FYG-FLUORESCENT YELLOW GREEN | | | | | | | | | | | | | | | | | | "SHS"-STANDARD HIGHWAY SIGNS | | | |
| | | F | W1-6 | 48 | 24 | FY | | 8.00 | | | | | | | | 2 | | X | | | | | | | | | X | | |
| SB | 0.355 | E | W1-6 | 48 | 24 | | | | | | | | 1 | | X | | | | | | | | | | | | | | |
| | | E | W1-6 | 48 | 24 | FY | 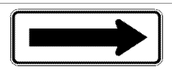 | 8.00 | | | | | | | | 2 | | X | | | | | | | | | X | | |
| SB | 0.258 | F | W1-6 | 48 | 24 | | | | | | | | 1 | | X | | | | | | | | | | | | | | |
| | | F | W1-6 | 48 | 24 | FY | | 8.00 | | | | | | | | 2 | | X | | | | | | | | | X | | |
| SB | 0.258 | E | W1-6 | 48 | 24 | | | | | | | | 1 | | X | | | | | | | | | | | | | | |
| | | E | W1-6 | 48 | 24 | FY | 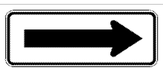 | 8.00 | | | | | | | | 2 | | X | | | | | | | | | X | | |
| SB | 0.218 | F | W1-6 | 48 | 24 | | | | | | | | 1 | | X | | | | | | | | | | | | | | |
| | | F | W1-6 | 48 | 24 | FY | 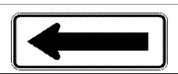 | 8.00 | | | | | | | | 2 | | X | | | | | | | | | X | | |
| SB | 0.218 | E | W1-6 | 48 | 24 | | | | | | | | 1 | | X | | | | | | | | | | | | | | |
| | | E | W1-6 | 48 | 24 | FY | 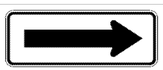 | 8.00 | | | | | | | | 2 | | X | | | | | | | | | X | | |
| | | | | | | | | | | | | | | | | | | | | | | | | | | | | | |
| | | | | | | | | | | | | | | | | | | | | | | | | | | | | | |
| **SIGN SUMMARY SHEET** | | | | | | | SHEET TOTALS | 48.00 SF | 0.00 SF | 0 EA | 0 EA | 0 EA | 5 EA | 0 EA | 0 EA | 12 EA | 180 FT | | | | | | | | | | | | |
| VERMONT AGENCY OF TRANSPORTATION | | | | | | | TOWN TOTALS | 593.8 | 0.0 | 60.0 | 9.0 | 9.0 | 115 | 0.0 | 0.0 | 102 | 1530.0 | | | | | | | | | | | | |

PROJECT NAME: **Ludlow-Waitsfield VT100**
PROJECT NUMBER: **STPG SIGN(27)**
FILE NAME: **Rochester.xls** PLOT DATE: **9/10/2009**
PROJECT MANAGER: **N. Avery** DRAWN BY: **I. Shea**
DESIGNED BY: **J. Kelly** CHECKED BY: **N. Avery**
ROCHESTER SHEET 21 SHEET **121** OF **204**