| DIRECTION | MILEPOINT | LOCATION CODE (SHEET 2) | SIGN CODE | WIDTH (IN) | HEIGHT (IN) | SHEETING REMARKS | SIGN LEGEND | NEW SIGNS "A" | NEW SIGNS "B" | EXISTING SIGNS RETAIN | EXISTING SIGNS SALVAGE FROM | EXISTING SIGNS SALVAGE TO | EXISTING SIGNS REMOVE | EXIST POST RETAIN | EXIST POST REMOVE | NUMBER OF NEW POSTS | SQUARE STEEL (IN) 1.75 (LB / FT) 1.88 | SQUARE STEEL (IN) 2.00 (LB / FT) 2.42 | SQUARE STEEL (IN) 2.50 (LB / FT) 3.35 | TUBULAR STEEL Ø (IN) FOUNDATION | TUBULAR STEEL Ø (IN) 3.00 (LB / FT) 7.60 | TUBULAR STEEL Ø (IN) 3.50 (LB / FT) 9.00 | TUBULAR STEEL Ø (IN) 4.00 (LB / FT) 10.80 | TUBULAR STEEL Ø (IN) 5.00 (LB / FT) 14.60 | SIGN FRAME REQUIRED | REMARKS | SIGN DETAIL: DETAIL IN SHS | SIGN DETAIL: DETAIL ON SHEET NUMBER | SIGN DETAIL: DETAIL ON STD SHEET NUMBER |
|---|---|---|---|---|---|---|---|---|---|---|---|---|---|---|---|---|---|---|---|---|---|---|---|---|---|---|---|---|---|
| **HANCOCK VT-100** | | | | | | | FY-FLUORESCENT YELLOW<br>FYG-FLUORESCENT YELLOW GREEN | | | | | | | | | | | | | | | | | | | "SHS"-STANDARD HIGHWAY SIGNS | | | |
| | | A | D1-1A | 72 | 12 | | | 6.00 | | | | | | | | | | | | | | | | | | | | 5 | |
| | | A | D1-1A | 72 | 12 | | | 6.00 | | | | | | | | | | | | | | | | | | | | 5 | |
| | | A | D1-1A | 72 | 12 | | | 6.00 | | | | | | | | | | | | | | | | | | | | 5 | |
| NB | 1.183 | A | M3-4 | 24 | 12 | | | | | | | | 1 | | X | | | | | | | | | | | | | | | |
| | | A | VM-064 | 24 | 12 | | | | | | | | 1 | | | | | | | | | | | | | | | | | |
| | | A | M1-5 | 24 | 24 | | | | | | | | 1 | | | | | | | | | | | | | | | | | |
| | | A | M6-1 | 21 | 15 | | | | | | | | 1 | | | | | | | | | | | | | | | | | |
| | | A | M3-1 | 24 | 12 | | | | | | | | 1 | | | | | | | | | | | | | | | | | |
| | | A | M1-5 | 24 | 24 | | | | | | | | 1 | | | | | | | | | | | | | | | | | |
| | | A | M6-3 | 21 | 15 | | | | | | | | 1 | | | | | | | | | | | | | | | | | |
| | | A | M3-4 | 24 | 12 | | 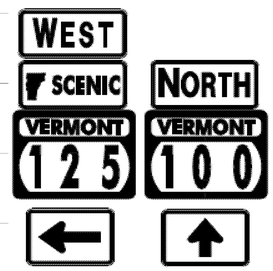 | 2.00 | | | | | | | | 2 | X | | | | | | | | #2B | GREEN ON WHITE SHEETING | X | | |
| | | A | VM-064 | 24 | 12 | | | 2.00 | | | | | | | | | | | | | | | | | | | | 6 | | |
| | | A | M1-5 | 30 | 24 | | | 5.00 | | | | | | | | | | | | | | | | | | | | | | E-136B |
| | | A | M6-1L | 21 | 15 | | | 2.19 | | | | | | | | | | | | | | | | | | | GREEN ON WHITE SHEETING | X | | |
| | | A | M3-1 | 24 | 12 | | | 2.00 | | | | | | | | | | | | | | | | | | | GREEN ON WHITE SHEETING | X | | |
| **SIGN SUMMARY SHEET** | | | | | | | SHEET TOTALS | 31.19 SF | 0.00 SF | 0 EA | 0 EA | 0 EA | 7 EA | 0 EA | 0 EA | 2 EA | 30 FT | | | | | | | | | | | | |
| VERMONT AGENCY OF TRANSPORTATION | | | | | | | TOWN TOTALS | 370.6 | 0.0 | 32.0 | 6.0 | 6.0 | 78 | 0.0 | 0.0 | 50 | 750.0 | | | | | | | | | | | | |

PROJECT NAME: **Ludlow-Waitsfield VT100**
PROJECT NUMBER: **STPG SIGN(27)**
FILE NAME: **Hancock.xls** PLOT DATE: **9/10/2009**
PROJECT MANAGER: **N. Avery** DRAWN BY: **I. Shea**
DESIGNED BY: **J. Kelly** CHECKED BY: **J. Kelly**
HANCOCK SHEET 5 SHEET **126** OF **204**