| DIRECTION | MILEPOINT | LOCATION CODE (SHEET 2) | SIGN CODE | WIDTH (IN) | HEIGHT (IN) | SHEETING REMARKS | SIGN LEGEND | NEW SIGNS "A" | NEW SIGNS "B" | EXISTING SIGNS RETAIN | EXISTING SIGNS SALVAGE FROM | EXISTING SIGNS SALVAGE TO | EXISTING SIGNS REMOVE | EXIST POST RETAIN | EXIST POST REMOVE | NUMBER OF NEW POSTS | SQUARE STEEL (IN) 1.75 (LB / FT) 1.88 | SQUARE STEEL (IN) 2.00 (LB / FT) 2.42 | SQUARE STEEL (IN) 2.50 (LB / FT) 3.35 | TUBULAR STEEL Ø (IN) FOUNDATION | TUBULAR STEEL Ø (IN) 3.00 (LB / FT) 7.60 | TUBULAR STEEL Ø (IN) 3.50 (LB / FT) 9.00 | TUBULAR STEEL Ø (IN) 4.00 (LB / FT) 10.80 | TUBULAR STEEL Ø (IN) 5.00 (LB / FT) 14.60 | SIGN FRAME REQUIRED | REMARKS | SIGN DETAIL: DETAIL IN SHS | SIGN DETAIL: DETAIL ON SHEET NUMBER | SIGN DETAIL: DETAIL ON STD SHEET NUMBER |
|---|---|---|---|---|---|---|---|---|---|---|---|---|---|---|---|---|---|---|---|---|---|---|---|---|---|---|---|---|
| **GRANVILLE VT 100** | | | | | | | FY-FLUORESCENT YELLOW<br>FYG-FLUORESCENT YELLOW GREEN | | | | | | | | | | | | | | | | | | | "SHS"-STANDARD HIGHWAY SIGNS | | | |
| | | F | W13-1 | 18 | 18 | | | | | | | | 1 | | | | | | | | | | | | | | | | |
| | | F | W1-4R | 30 | 30 | FY | | 6.25 | | | | | | | | 1 | | X | | | | | | | | | X | |
| | | F | W13-1 | 18 | 18 | FY |  | 2.25 | | | | | | | | | | | | | | | | | | | X | |
| SB | 5.998 | F | W1-6 | 48 | 24 | | | | | | | | 1 | | X | | | | | | | | | | | | | |
| | | F | W1-6 | 48 | 24 | FY | 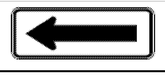 | 8.00 | | | | | | | | 2 | | X | | | | | | | | | X | |
| SB | 5.707 | F | OM-3R | 12 | 36 | | | | | | | | 1 | | X | | | | | | | | | | | | | |
| | | F | OM-3R | 12 | 36 | | | 3.00 | | | | | | | | 1 | | X | | | | | | | | | X | |
| SB | 5.702 | E | OM-3L | 12 | 36 | | | | | | | | 1 | | X | | | | | | | | | | | | | |
| | | E | OM-3L | 12 | 36 | | | 3.00 | | | | | | | | 1 | | X | | | | | | | | | X | |
| SB | 5.672 | F | VR-020 | 24 | 30 | | | | | | | | | | | | | | | | | | | | | INSTALL BACK TO BACK AT NORTHERLY END OF PULL-OFF AND BEHIND RAIL | | |
| | | F | VR-020 | 24 | 30 | | | 5.00 | | | | | | | | 1 | | X | | | | | | | | | 6 | |
| | | E | VR-020 | 24 | 30 | | | 5.00 | | | | | | | | | | | | | | | | | | | 6 | |
| SB | 5.637 | G | VM-607 | 24 | 30 | | 43RD INF DIV | | | 1 | | | | X | | | | | | | | | | | | | | |
| SB | 5.617 | F | VR-020 | 24 | 30 | | | | | | | | 1 | | X | | | | | | | | | | | | | |
| | | E | VR-020 | 24 | 30 | | | | | | | | 1 | | | | | | | | | | | | | | | |
| | | | | | | | SHEET TOTALS | 32.50 | 0.00 | 1 | 0 | 0 | 6 | 0 | 0 | 6 | | 90 | | | | | | | | | | |
| | | | | | | | | SF | SF | EA | EA | EA | EA | EA | EA | EA | | FT | | | | | | | | | | |
| | | | | | | | TOWN TOTALS | 601.1 | 0.0 | 18.0 | 3.0 | 3.0 | 116 | 0.0 | 0.0 | 129 | | 1935.0 | | | | | | | | | | |

## SIGN SUMMARY SHEET

VERMONT AGENCY OF TRANSPORTATION

PROJECT NAME: **Ludlow-Waitsfield VT100**
PROJECT NUMBER: **STPG SIGN(27)**
FILE NAME: **Granville.xls**
PROJECT MANAGER: **N. Avery**
DESIGNED BY: **J. Kelly**
GRANVILLE SHEET 12
PLOT DATE: **9/11/2009**
DRAWN BY: **I. Shea**
CHECKED BY: **N. Avery**
SHEET **147** OF **204**