DIRECTION	MILEPOINT	LOCATION CODE (SHEET 2)	SIGN CODE	WIDTH (IN)	HEIGHT (IN)	SHEETING REMARKS	SIGN LEGEND	NEW SIGNS "A"	NEW SIGNS "B"	EXISTING SIGNS RETAIN	EXISTING SIGNS SALVAGE FROM	EXISTING SIGNS SALVAGE TO	EXISTING SIGNS REMOVE	EXIST POST RETAIN	EXIST POST REMOVE	NUMBER OF NEW POSTS	SQUARE STEEL (IN) 1.75 (LB / FT) 1.88	SQUARE STEEL (IN) 2.00 (LB / FT) 2.42	SQUARE STEEL (IN) 2.50 (LB / FT) 3.35	FOUNDATION	TUBULAR STEEL Ø (IN) 3.00 (LB / FT) 7.60	TUBULAR STEEL Ø (IN) 3.50 (LB / FT) 9.00	TUBULAR STEEL Ø (IN) 4.00 (LB / FT) 10.80	TUBULAR STEEL Ø (IN) 5.00 (LB / FT) 14.60	SIGN FRAME REQUIRED	REMARKS	SIGN DETAIL: DETAIL IN SHS	SIGN DETAIL: DETAIL ON SHEET NUMBER	SIGN DETAIL: DETAIL ON STD SHEET NUMBER
WARREN		**VT 100**					FY-FLUORESCENT YELLOW FYG-FLUORESCENT YELLOW GREEN																			"SHS"-STANDARD HIGHWAY SIGNS			
		A	VD-062AL	72	16		BUSINESS SIGN				1	1																
		A	VD-062AL	72	16		BUSINESS SIGN				1	1																
NB	3.212	A	W2-1Md	30	30		MODIFIED CROSSROAD			1				X														
NB	3.255	A	D1-1	72	10								1															
		A	D1-1A	72	10								1															
		A	D1-1	72	12		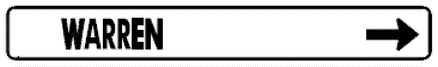	6.00								2		X									5	
		A	D1-1A	72	12		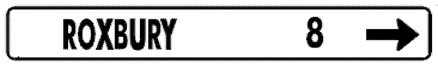	6.00																		5	
NB	3.298	C	VR-017	24	30								1		X											MAIN ST TH-4 (SOUTH)			
		C	VR-017	24	30			5.00								1		X										E-141
NB	3.306	D	R1-1	30	30								1		X											MAIN ST TH-4 (SOUTH)		
		D	R1-1	30	30			6.25								1		X								X		
NB	3.358	A	M3-1	24	12		NORTH						1		X													
		A	M1-5	30	24		VT 100						1															
NB	3.396	A	D1-1	72	10								1		X													
		A	D1-1	72	12			6.00								2		X									5	
							SHEET TOTALS	29.25	0.00	1	2	2	7	0	0	6		90										
								SF	SF	EA	EA	EA	EA	EA	EA	EA		FT										
							TOWN TOTALS	465.2	0.0	65.0	10.0	10.0	97	0.0	0.0	90		1350.0										

SIGN SUMMARY SHEET

VERMONT AGENCY OF TRANSPORTATION

PROJECT NAME: Ludlow-Waitsfield VT100
PROJECT NUMBER: STPG SIGN(27)

FILE NAME: Warren.xls
PROJECT MANAGER: N. Avery
DESIGNED BY: D. Crossley
WARREN SHEET 3

PLOT DATE: 9/14/2009
DRAWN BY: I. Shea
CHECKED BY: J. Kelly
SHEET 157 OF 204