| DIRECTION | MILEPOINT | LOCATION CODE (SHEET 2) | SIGN CODE | WIDTH (IN) | HEIGHT (IN) | SHEETING REMARKS | SIGN LEGEND | NEW SIGNS "A" | NEW SIGNS "B" | EXISTING SIGNS RETAIN | EXISTING SIGNS SALVAGE FROM | EXISTING SIGNS SALVAGE TO | EXISTING SIGNS REMOVE | EXIST POST RETAIN | EXIST POST REMOVE | NUMBER OF NEW POSTS | SQUARE STEEL (IN) (LB / FT) 1.75 1.88 | SQUARE STEEL (IN) (LB / FT) 2.00 2.42 | SQUARE STEEL (IN) (LB / FT) 2.50 3.35 | FOUNDATION | TUBULAR STEEL Ø (IN) (LB / FT) 3.00 7.60 | TUBULAR STEEL Ø (IN) (LB / FT) 3.50 9.00 | TUBULAR STEEL Ø (IN) (LB / FT) 4.00 10.80 | TUBULAR STEEL Ø (IN) (LB / FT) 5.00 14.60 | SIGN FRAME REQUIRED | REMARKS | SIGN DETAIL: DETAIL IN SHS | SIGN DETAIL: DETAIL ON SHEET NUMBER | SIGN DETAIL: DETAIL ON STD SHEET NUMBER |
|---|---|---|---|---|---|---|---|---|---|---|---|---|---|---|---|---|---|---|---|---|---|---|---|---|---|---|---|---|
| **WARREN** | **VT 100** | | | | | | FY-FLUORESCENT YELLOW<br>FYG-FLUORESCENT YELLOW GREEN | | | | | | | | | | | | | | | | | | | "SHS"-STANDARD HIGHWAY SIGNS | | | |
| | | F | W16-1 | 18 | 18 | | SHARE THE ROAD | | | | | | 1 | | | | | | | | | | | | | | | |
| | | F | W1-2L | 30 | 30 | | | 6.25 | | | | | | | | 1 | | X | | | | | | | | | X | |
| | | F | W13-1 | 24 | 24 | | | 4.00 | | | | | | | | | | | | | | | | | | | X | |
| SB | 5.930 | F | OM-3R | 12 | 36 | | | | | | | | 1 | | X | | | | | | | | | | | RESET TO SPEC, NEW POST. | | |
| | | F | OM-3R | 12 | 36 | | | 3.00 | | | | | | | | 1 | | X | | | | | | | | | X | |
| SB | 5.905 | E | OM-3L | 12 | 36 | | | | | | | | 1 | | X | | | | | | | | | | | RESET TO SPEC, NEW POST. | | |
| | | E | OM-3L | 12 | 36 | | | 3.00 | | | | | | | | 1 | | X | | | | | | | | | X | |
| SB | 5.867 | F | W1-6 | 48 | 24 | | | | | | | | 1 | | X | | | | | | | | | | | | | |
| | | F | W1-6 | 48 | 24 | | 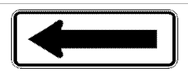 | 8.00 | | | | | | | | 1 | | X | | | | | | | | | X | |
| SB | 5.866 | E | W1-6 | 48 | 24 | | | | | | | | 1 | | X | | | | | | | | | | | | | |
| | | E | W1-6 | 48 | 24 | | | 8.00 | | | | | | | | 1 | | X | | | | | | | | | X | |
| SB | 5.831 | F | W1-6 | 48 | 24 | | | | | | | | 1 | | X | | | | | | | | | | | | | |
| | | F | W1-6 | 48 | 24 | | 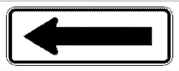 | 8.00 | | | | | | | | 1 | | X | | | | | | | | | X | |
| SB | 5.830 | F | W1-6 | 48 | 24 | | | | | | | | 1 | | X | | | | | | | | | | | | | |
| | | F | W1-6 | 48 | 24 | | 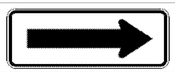 | 8.00 | | | | | | | | 1 | | X | | | | | | | | | X | |
| **SIGN SUMMARY SHEET** | | | | | | | SHEET TOTALS | 48.25 | 0.00 | 0 | 0 | 0 | 7 | 0 | 0 | 7 | | 105 | | | | | | | | | |
| | | | | | | | | SF | SF | EA | EA | EA | EA | EA | EA | EA | | FT | | | | | | | | | |
| VERMONT AGENCY OF TRANSPORTATION | | | | | | | TOWN TOTALS | 465.2 | 0.0 | 65.0 | 10.0 | 10.0 | 97 | 0.0 | 0.0 | 90 | | 1350.0 | | | | | | | | | |

PROJECT NAME: **Ludlow-Waitsfield VT100**
PROJECT NUMBER: **STPG SIGN(27)**

FILE NAME: **Warren.xls** PLOT DATE: **9/14/2009**
PROJECT MANAGER: **N. Avery** DRAWN BY: **I. Shea**
DESIGNED BY: **D. Crossley** CHECKED BY: **J. Kelly**
WARREN SHEET 10