DIRECTION	MILEPOINT	LOCATION CODE (SHEET 2)	SIGN CODE	WIDTH (IN)	HEIGHT (IN)	SHEETING REMARKS	SIGN LEGEND	NEW SIGNS "A"	NEW SIGNS "B"	EXISTING SIGNS RETAIN	EXISTING SIGNS SALVAGE FROM	EXISTING SIGNS SALVAGE TO	EXISTING SIGNS REMOVE	EXIST POST RETAIN	EXIST POST REMOVE	NUMBER OF NEW POSTS	SQUARE STEEL (IN) 1.75 (LB / FT) 1.88	SQUARE STEEL (IN) 2.00 (LB / FT) 2.42	SQUARE STEEL (IN) 2.50 (LB / FT) 3.35	FOUNDATION	TUBULAR STEEL Ø (IN) 3.00 (LB / FT) 7.60	TUBULAR STEEL Ø (IN) 3.50 (LB / FT) 9.00	TUBULAR STEEL Ø (IN) 4.00 (LB / FT) 10.80	TUBULAR STEEL Ø (IN) 5.00 (LB / FT) 14.60	SIGN FRAME REQUIRED	REMARKS	SIGN DETAIL: DETAIL IN SHS	SIGN DETAIL: DETAIL ON SHEET NUMBER	SIGN DETAIL: DETAIL ON STD SHEET NUMBER
WARREN		**VT 100**					FY-FLUORESCENT YELLOW FYG-FLUORESCENT YELLOW GREEN																			"SHS"-STANDARD HIGHWAY SIGNS			
SB	0.670	F	OM-3R	12	36								1		X														
		F	OM-3R	12	36			3.00								1		X									X		
SB	0.655	E	OM-3L	12	36								1		X														
		E	OM-3L	12	36			3.00								1		X									X		
SB	0.475	F	D5-5A	24	24		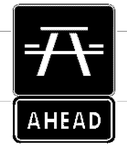						1		X														
		F	VD-058	24	8								1																
		F	D5-5A	24	24			4.00								1		X								WHITE ON BLUE SHEETING	X		
		F	W16-9p	24	12			2.00																			X		
SB	0.300	G	VR-023B	24	30								1		X														
		G	VR-023B	24	30			5.00								1		X											E-144
SB	0.190	G	VR-023B	24	36								1		X														
		G	VR-023B	24	36			5.00								1		X											E-144
SB	0.000	G	VD-024	60	7.5								1																
		G	VD-025	60	7.5								1		X														
		G	VD-024	72	10			5.00																				4	
							SHEET TOTALS	27.00	0.00	0	0	0	8	0	0	5		75											
								SF	SF	EA	EA	EA	EA	EA	EA	EA		FT											
							TOWN TOTALS	465.2	0.0	65.0	10.0	10.0	97	0.0	0.0	90		1350.0											

SIGN SUMMARY SHEET

VERMONT AGENCY OF TRANSPORTATION

PROJECT NAME: **Ludlow-Waitsfield VT100**
PROJECT NUMBER: **STPG SIGN(27)**

FILE NAME: **Warren.xls**
PROJECT MANAGER: **N. Avery**
DESIGNED BY: **D. Crossley**
WARREN SHEET 18

PLOT DATE: **9/14/2009**
DRAWN BY: **I. Shea**
CHECKED BY: **J. Kelly**
SHEET **172** OF **204**