DIRECTION	MILEPOINT	LOCATION CODE (SHEET 2)	SIGN CODE	WIDTH (IN)	HEIGHT (IN)	SHEETING REMARKS	SIGN LEGEND	NEW SIGNS "A"	NEW SIGNS "B"	EXISTING SIGNS RETAIN	EXISTING SIGNS SALVAGE FROM	EXISTING SIGNS SALVAGE TO	EXISTING SIGNS REMOVE	EXIST POST RETAIN	EXIST POST REMOVE	NUMBER OF NEW POSTS	SQUARE STEEL (IN) (LB / FT) 1.75 / 1.88	SQUARE STEEL (IN) (LB / FT) 2.00 / 2.42	SQUARE STEEL (IN) (LB / FT) 2.50 / 3.35	TUBULAR STEEL Ø (IN) FOUNDATION	TUBULAR STEEL Ø (IN) (LB / FT) 3.00 / 7.60	TUBULAR STEEL Ø (IN) (LB / FT) 3.50 / 9.00	TUBULAR STEEL Ø (IN) (LB / FT) 4.00 / 10.80	TUBULAR STEEL Ø (IN) (LB / FT) 5.00 / 14.60	SIGN FRAME REQUIRED	REMARKS	SIGN DETAIL: DETAIL IN SHS	SIGN DETAIL: DETAIL ON SHEET NUMBER	SIGN DETAIL: DETAIL ON STD SHEET NUMBER
WAITSFIELD VT 100							FY-FLUORESCENT YELLOW FYG-FLUORESCENT YELLOW GREEN																			"SHS"-STANDARD HIGHWAY SIGNS			
NB	0.653	C	VR-017	24	30								1		X											ROLSTON RD (TH-31)			
		C	VR-017	24	30			5.00								1		X										E-141
NB	0.661	D	R1-1	30	30								1		X											ROLSTON RD (TH-31)			
		D	R1-1	30	30			6.25								1		X									X	
NB	0.680	A	VW-054	30	30		HIDDEN DRIVE RIGHT						1		X														
NB	0.706	A	VW-054R	30	30			6.25								1		X									INSTALL 135 FT± NORTH OF PREVIOUS POSITION			E-154
NB	0.717	A	W1-2L	30	30		CURVE LEFT						1		X													
NB	0.940	A	VD-062B	72	16		BUSINESS SIGN			1				X														
		A	VD-062AS	72	16		BUSINESS SIGN			1																		
NB	1.540	A	W1-6	48	24								1		X													
		A	W1-6	48	24		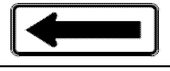	8.00								2		X									FACES NB TRAFFIC; ON ITS OWN SET OF POSTS	X	
NB	1.541	B	W1-6	48	24								1		X													
		B	W1-6	48	24		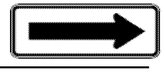	8.00								2		X									FACES SB TRAFFIC; ON ITS OWN SET OF POSTS	X	
NB	1.733	A	R2-5A	24	30		REDUCED SPEED AHEAD						1		X														
NB	1.759	A	W3-5	36	36			9.00								2		X									INSTALL 140 FT± NORTH OF THE JUST-REMOVED SIGN	X	
							SHEET TOTALS	42.50 SF	0.00 SF	2 EA	0 EA	0 EA	7 EA	0 EA	0 EA	9 EA	135 FT								
							TOWN TOTALS	684.6	0.0	99.0	18.0	18.0	141	0.0	0.0	129	1935.0								

SIGN SUMMARY SHEET

VERMONT AGENCY OF TRANSPORTATION

PROJECT NAME: **Ludlow-Waitsfield VT100**
PROJECT NUMBER: **STPG SIGN(27)**
FILE NAME: **Waitsfield.xls**
PROJECT MANAGER: **N. Avery**
DESIGNED BY: **M. Miller**
WAITSFIELD SHEET 2
PLOT DATE: **9/15/2009**
DRAWN BY: **I. Shea**
CHECKED BY: **N. Avery**
SHEET **175** OF **204**