DIRECTION	MILEPOINT	LOCATION CODE (SHEET 2)	SIGN CODE	WIDTH (IN)	HEIGHT (IN)	SHEETING REMARKS	SIGN LEGEND	NEW SIGNS "A"	NEW SIGNS "B"	EXISTING SIGNS RETAIN	EXISTING SIGNS SALVAGE FROM	EXISTING SIGNS SALVAGE TO	EXISTING SIGNS REMOVE	EXIST POST RETAIN	EXIST POST REMOVE	NUMBER OF NEW POSTS	SQUARE STEEL (IN) 1.75 (LB / FT) 1.88	SQUARE STEEL (IN) 2.00 (LB / FT) 2.42	SQUARE STEEL (IN) 2.50 (LB / FT) 3.35	FOUNDATION	TUBULAR STEEL Ø (IN) 3.00 (LB / FT) 7.60	TUBULAR STEEL Ø (IN) 3.50 (LB / FT) 9.00	TUBULAR STEEL Ø (IN) 4.00 (LB / FT) 10.80	TUBULAR STEEL Ø (IN) 5.00 (LB / FT) 14.60	SIGN FRAME REQUIRED	REMARKS	SIGN DETAIL: DETAIL IN SHS	SIGN DETAIL: DETAIL ON SHEET NUMBER	SIGN DETAIL: DETAIL ON STD SHEET NUMBER
WAITSFIELD VT 100							FY-FLUORESCENT YELLOW FYG-FLUORESCENT YELLOW GREEN																			"SHS"-STANDARD HIGHWAY SIGNS			
		F	S3-1	30	30			6.25																		INSTALL 105 FT± IN NORTH OF THE EXISTING ASSEMBLY (TO BE REMOVED)	X		
SB	0.435	F	W2-2R	30	30		SIDE ROAD RIGHT SYMBOL						1		X														
		F	S3-1	30	30		SCHOOL BUS STOP AHEAD						1																
SB	0.338	G	VR-017	24	30								1		X											BUTTERNUT HILL RD (TH-29)			
		G	VR-017	24	30			5.00								1		X											E-141
SB	0.330	H	R1-1	30	30								1		X											BUTTERNUT HILL RD (TH-29)			
		H	R1-1	30	30		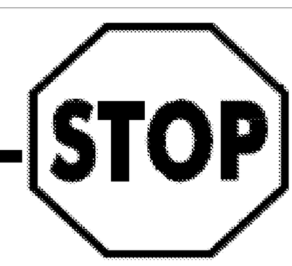	6.25								1		X									X		
SIGN SUMMARY SHEET							SHEET TOTALS	17.50	0.00	0	0	0	4	0	0	2		30											
								SF	SF	EA	EA	EA	EA	EA	EA	EA		FT											
VERMONT AGENCY OF TRANSPORTATION							TOWN TOTALS	684.6	0.0	99.0	18.0	18.0	141	0.0	0.0	129		1935.0											

PROJECT NAME: **Ludlow-Waitsfield VT100**
PROJECT NUMBER: **STPG SIGN(27)**
FILE NAME: **Waitsfield.xls** PLOT DATE: **9/15/2009**
PROJECT MANAGER: **N. Avery** DRAWN BY: **I. Shea**
DESIGNED BY: **M. Miller** CHECKED BY: **N. Avery**
WAITSFIELD SHEET 28 SHEET **201** OF **204**