DIRECTION	MILEPOINT	LOCATION CODE (SHEET 2)	SIGN CODE	WIDTH (IN)	HEIGHT (IN)	SHEETING REMARKS	SIGN LEGEND	NEW SIGNS "A"	NEW SIGNS "B"	EXISTING SIGNS RETAIN	EXISTING SIGNS SALVAGE FROM	EXISTING SIGNS SALVAGE TO	EXISTING SIGNS REMOVE	EXIST POST RETAIN	EXIST POST REMOVE	NUMBER OF NEW POSTS	SQUARE STEEL (IN) (LB / FT) 1.75 / 1.88	SQUARE STEEL (IN) (LB / FT) 2.00 / 2.42	SQUARE STEEL (IN) (LB / FT) 2.50 / 3.35	TUBULAR STEEL Ø (IN) FOUNDATION	TUBULAR STEEL Ø (IN) (LB / FT) 3.00 / 7.60	TUBULAR STEEL Ø (IN) (LB / FT) 3.50 / 9.00	TUBULAR STEEL Ø (IN) (LB / FT) 4.00 / 10.80	TUBULAR STEEL Ø (IN) (LB / FT) 5.00 / 14.60	SIGN FRAME REQUIRED	REMARKS	SIGN DETAIL: DETAIL IN SHS	SIGN DETAIL: DETAIL ON SHEET NUMBER	SIGN DETAIL: DETAIL ON STD SHEET NUMBER
WATERBURY VT 100							FY-FLUORESCENT YELLOW FYG-FLUORESCENT YELLOW GREEN																			"SHS"-STANDARD HIGHWAY SIGNS			
NB	3.332	D	R1-1	24	24									1	X											HOWARD AVE TH-1			
		D	R1-1	30	30			6.25								1		X									X		
NB	3.320	A	W3-5	36	36		SPEED REDUCTION SPEED LIMIT 35			1				X															
NB	3.360	A	VD-062B	72	16		BUSINESS SIGN							X															
		A	VD-062B	72	16		BUSINESS SIGN																						
NB	3.400	A	W1-1L	30	30								1		X														
		A	W16-8A	24	8								1																
		A	W1-2 McL	30	30			6.25								1		X										6	
		A	W16-8A	30	8			1.33																				8	
NB	3.430	A	R2-1	24	30		SPEED LIMIT 35			1				X															
NB	3.477	A	VW-205	36	36		WATCH FOR TURNING VEHICLES			1				X															
NB	3.504	B	W1-8	18	24		CHEVRON			1				X															
NB	3.524	A	W1-8	18	24	FY	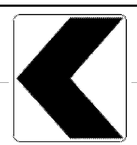	3.00								1		X										X	
		B	W1-8	18	24		CHEVRON			1																			
NB	3.550	C	VR-017	24	24								1		X												HOLLOW DR TH-38			
SIGN SUMMARY SHEET							SHEET TOTALS	16.83	0.00	5	0	0	3	1	0	3		45									
								SF	SF	EA	EA	EA	EA	EA	EA	EA		FT									
VERMONT AGENCY OF TRANSPORTATION							TOWN TOTALS	622.8	0.0	89.0	5.0	5.0	115	2.0	0.0	105		1575.0									

PROJECT NAME: **Moretown-Newport Town VT100**
PROJECT NUMBER: **STPG SIGN(28)**

FILE NAME: **Waterburv.xls** PLOT DATE: **9/17/2009**
PROJECT MANAGER: **N. Avery** DRAWN BY: **I. Shea**
DESIGNED BY: **D. Crossley** CHECKED BY: **N. Avery**
WATERBURY SHEET 8 SHEET **40** OF **166**