DIRECTION	MILEPOINT	LOCATION CODE (SHEET 2)	SIGN CODE	WIDTH (IN)	HEIGHT (IN)	SHEETING REMARKS	SIGN LEGEND	NEW SIGNS "A"	NEW SIGNS "B"	EXISTING SIGNS RETAIN	EXISTING SIGNS SALVAGE FROM	EXISTING SIGNS SALVAGE TO	EXISTING SIGNS REMOVE	EXIST POST RETAIN	EXIST POST REMOVE	NUMBER OF NEW POSTS	SQUARE STEEL (IN) 1.75 (LB / FT) 1.88	SQUARE STEEL (IN) 2.00 (LB / FT) 2.42	SQUARE STEEL (IN) 2.50 (LB / FT) 3.35	TUBULAR STEEL Ø (IN) FOUNDATION	TUBULAR STEEL Ø (IN) 3.00 (LB / FT) 7.60	TUBULAR STEEL Ø (IN) 3.50 (LB / FT) 9.00	TUBULAR STEEL Ø (IN) 4.00 (LB / FT) 10.80	TUBULAR STEEL Ø (IN) 5.00 (LB / FT) 14.60	SIGN FRAME REQUIRED	REMARKS	SIGN DETAIL: DETAIL IN SHS	SIGN DETAIL: DETAIL ON SHEET NUMBER	SIGN DETAIL: DETAIL ON STD SHEET NUMBER
HYDE PARK VT 100							FY-FLUORESCENT YELLOW FYG-FLUORESCENT YELLOW GREEN																			"SHS"-STANDARD HIGHWAY SIGNS			
NB	0.017	B	R1-1	36	36		STOP			1				X														
NB	0.062	A	M3-1S	24	12		NORTH			1				X														
		A	M1-5	30	24		VERMONT 100			1																		
NB	0.098	A	D2-1	72	10								1		X													
		A	D2-1	72	10								1															
		A	D2-1	72	12			6.00								2		X							5	
		A	D2-1	72	12			6.00																			5	
NB	0.140	A	R2-1	24	30		SPEED LIMIT 50			1				X														
NB	0.234	B	W3-1	36	36		STOP AHEAD			1				X														
NB	0.810	A	W11-4	30	30								1		X													
		A	W16-2	24	18								1															
		A	W11-4	30	30	FY	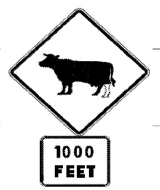	6.25								1		X							X	
		A	W16-2	24	18	FY		3.00																			X	
NB	0.897	A	W11-4	30	30	FY	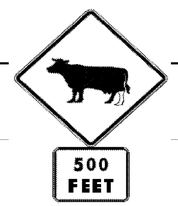	6.25								1		X								INSTALL 500 ' +/- NORTH OF PREVIOUS CATTLE SIGN	X	
		A	W16-2	24	18	FY		3.00																			X	
							SHEET TOTALS	30.50 SF	0.00 SF	5 EA	0 EA	0 EA	4 EA	0 EA	0 EA	4 EA		60 FT										
							TOWN TOTALS	287.3	0.0	80.0	0.0	0.0	54	0.0	0.0	42		630.0										

SIGN SUMMARY SHEET

VERMONT AGENCY OF TRANSPORTATION

PROJECT NAME: Moretown-Newport Town VT100
PROJECT NUMBER: STPG SIGN(28)

FILE NAME: Hyde Park.xls
PROJECT MANAGER: N. Avery
DESIGNED BY: D. Crossley
HYDE PARK SHEET 1

PLOT DATE: 9/29/2009
DRAWN BY: I. Shea
CHECKED BY: J. Kelly