DIRECTION	MILEPOINT	LOCATION CODE (SHEET 2)	SIGN CODE	WIDTH (IN)	HEIGHT (IN)	SHEETING REMARKS	SIGN LEGEND	NEW SIGNS "A"	NEW SIGNS "B"	EXISTING SIGNS RETAIN	EXISTING SIGNS SALVAGE FROM	EXISTING SIGNS SALVAGE TO	EXISTING SIGNS REMOVE	EXIST POST RETAIN	EXIST POST REMOVE	NUMBER OF NEW POSTS	SQUARE STEEL (IN) (LB / FT) 1.75 / 1.88	SQUARE STEEL (IN) (LB / FT) 2.00 / 2.42	SQUARE STEEL (IN) (LB / FT) 2.50 / 3.35	TUBULAR STEEL Ø (IN) FOUNDATION	TUBULAR STEEL Ø (IN) (LB / FT) 3.00 / 7.60	TUBULAR STEEL Ø (IN) (LB / FT) 3.50 / 9.00	TUBULAR STEEL Ø (IN) (LB / FT) 4.00 / 10.80	TUBULAR STEEL Ø (IN) (LB / FT) 5.00 / 14.60	SIGN FRAME REQUIRED	REMARKS	SIGN DETAIL: DETAIL IN SHS	SIGN DETAIL: DETAIL ON SHEET NUMBER	SIGN DETAIL: DETAIL ON STD SHEET NUMBER
HYDE PARK VT 100							FY-FLUORESCENT YELLOW FYG-FLUORESCENT YELLOW GREEN																			"SHS"-STANDARD HIGHWAY SIGNS			
NB	1.660	A	VW-202	30	30		TRUCKS ENTERING						1		X													
NB	1.750	A	VW-202	30	30			6.25								1		X							INSTALL 475' +/- NORTH OF ORIGINAL SIGN LOCATION			E-154
NB	2.590	A	VD-062B	72	16		BUSINESS SIGN			1				X														
NB	2.730	C	VR-017	24	30								1		X											LONGMORE HILL RD TH-31			
		C	VR-017	24	30			5.00								1		X										E-141
NB	2.738	D	R1-1	30	30								1		X											LONGMORE HILL RD TH-31			
		D	R1-1	30	30			6.25								1		X									X	
NB	2.860	A	W1-2L	30	30		LEFT CURVE						1		X													
NB	2.890	A	VW-054L	30	30		HIDDEN DRIVE LEFT						1		X													
NB	2.920	A	W1-2L	30	30		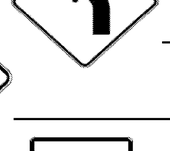	6.25								1		X							INSTALL 150' +/- NORTH OF REMOVED HIDDEN DRIVE LEFT SIGN	X		
NB	2.950	A	VW-054L	30	30			6.25								1		X									INSTALL 150' +/- NORTH OF NEW LEFT CURVE SIGN			E-154
NB	3.756	C	VR-017	24	30								1		X											FLEURY RD TH-25			
		C	VR-017	24	30			5.00								1		X										E-141
NB	3.750	D	R1-1	30	30								1		X											FLEURY RD TH-25			
		D	R1-1	30	30			6.25								1		X									X	
							SHEET TOTALS	41.25 SF	0.00 SF	1 EA	0 EA	0 EA	7 EA	0 EA	0 EA	7 EA		105 FT										
							TOWN TOTALS	287.3	0.0	80.0	0.0	0.0	54	0.0	0.0	42		630.0										

SIGN SUMMARY SHEET

VERMONT AGENCY OF TRANSPORTATION

PROJECT NAME: **Moretown-Newport Town VT100**
PROJECT NUMBER: **STPG SIGN(28)**

FILE NAME: **Hyde Park.xls**
PROJECT MANAGER: **N. Avery**
DESIGNED BY: **D. Crossley**
HYDE PARK SHEET 2

PLOT DATE: **9/29/2009**
DRAWN BY: **I. Shea**
CHECKED BY: **J. Kelly**
SHEET **92** OF **166**