DIRECTION	MILEPOINT	LOCATION CODE (SHEET 2)	SIGN CODE	WIDTH (IN)	HEIGHT (IN)	SHEETING REMARKS	SIGN LEGEND	NEW SIGNS "A"	NEW SIGNS "B"	EXISTING SIGNS RETAIN	EXISTING SIGNS SALVAGE FROM	EXISTING SIGNS SALVAGE TO	EXISTING SIGNS REMOVE	EXIST POST RETAIN	EXIST POST REMOVE	NUMBER OF NEW POSTS	SQUARE STEEL (IN) 1.75 (LB / FT) 1.88	SQUARE STEEL (IN) 2.00 (LB / FT) 2.42	SQUARE STEEL (IN) 2.50 (LB / FT) 3.35	FOUNDATION	TUBULAR STEEL Ø (IN) 3.00 (LB / FT) 7.60	TUBULAR STEEL Ø (IN) 3.50 (LB / FT) 9.00	TUBULAR STEEL Ø (IN) 4.00 (LB / FT) 10.80	TUBULAR STEEL Ø (IN) 5.00 (LB / FT) 14.60	SIGN FRAME REQUIRED	REMARKS	SIGN DETAIL DETAIL IN SHS	SIGN DETAIL DETAIL ON SHEET NUMBER	SIGN DETAIL DETAIL ON STD SHEET NUMBER
LOWELL VT 100							FY-FLUORESCENT YELLOW FYG-FLUORESCENT YELLOW GREEN																			"SHS"-STANDARD HIGHWAY SIGNS			
NB	-0.025	C	VD-024	72	12		LOWELL / EDEN				1				X													
		C	VD-025	72	12		ORLEANS CO. / LAMOILLE CO.				1																	
NB	0.000	C	VD-024	72	12		LOWELL/EDEN					1				2		X								INSTALL OPPOSITE BROKEN CONCRETE BOUND JUST SOUTH OF VT 100 SOUTH SIGN			
		C	VD-025	72	12		ORLEANS CO/LAMOILLE CO					1																
		C	VD-700	6	10			0.42																		INSTALL ON LEFT POST			
		C	VD-700	6	10			0.42																		INSTALL ON RIGHT POST			
NB	0.880	A	W1-3 R	30	30		RIGHT REVERSE TURN						1		X													
NB	0.940	A	W1-2 R	30	30			6.25								1		X								INSTALL 300' +/- NORTH OF REMOVED RIGHT REVERSE TURN SIGN	X		
NB	1.123	A	W1-2L	30	30								1		X													
		A	W1-2L	30	30			6.25								1		X									X		
NB	1.638	C	VR-017	24	24		LEGAL LOAD LIMIT 24,000 LBS						1		X											STEWART RD TH-55 (SOUTH)			
		D	R1-1	24	24		STOP						1															
NB	1.800	C	VR-017	24	24								1		X											STEWART RD TH-55 (NORTH)			
		C	VR-017	24	30			5.00								1		X											E-141
NB	1.810	D	R1-1	24	24								1		X											STEWART RD TH-55 (NORTH) W/STREET SIGN			
							SHEET TOTALS	18.34	0.00	0	2	2	6	0	0	5		75											
								SF	SF	EA	EA	EA	EA	EA	EA	EA		FT											
							TOWN TOTALS	489.3	0.0	8.0	2.0	2.0	100	0.0	0.0	74		1110.0											

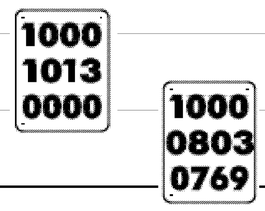

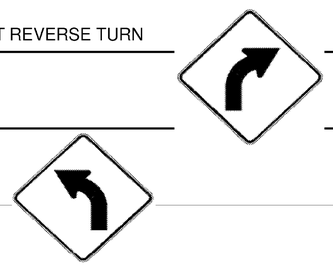

SIGN SUMMARY SHEET

VERMONT AGENCY OF TRANSPORTATION

PROJECT NAME: **Moretown-Newport Town VT100**
PROJECT NUMBER: **STPG SIGN(28)**

FILE NAME: **Lowell.xls** PLOT DATE: **9/30/2009**
PROJECT MANAGER: **N. Avery** DRAWN BY: **I. Shea**
DESIGNED BY: **D. Crossley** CHECKED BY: **J. Kelly**
LOWELL SHEET 1 SHEET **119** OF **166**