DIRECTION	MILEPOINT	LOCATION CODE (SHEET 2)	SIGN CODE	WIDTH (IN)	HEIGHT (IN)	SHEETING REMARKS	SIGN LEGEND	NEW SIGNS "A"	NEW SIGNS "B"	EXISTING SIGNS RETAIN	EXISTING SIGNS SALVAGE FROM	EXISTING SIGNS SALVAGE TO	EXISTING SIGNS REMOVE	EXIST POST RETAIN	EXIST POST REMOVE	NUMBER OF NEW POSTS	SQUARE STEEL (IN) 1.75 (LB / FT) 1.88	SQUARE STEEL (IN) 2.00 (LB / FT) 2.42	SQUARE STEEL (IN) 2.50 (LB / FT) 3.35	TUBULAR STEEL Ø (IN) FOUNDATION	TUBULAR STEEL Ø (IN) 3.00 (LB / FT) 7.60	TUBULAR STEEL Ø (IN) 3.50 (LB / FT) 9.00	TUBULAR STEEL Ø (IN) 4.00 (LB / FT) 10.80	TUBULAR STEEL Ø (IN) 5.00 (LB / FT) 14.60	SIGN FRAME REQUIRED	REMARKS	SIGN DETAIL: DETAIL IN SHS	SIGN DETAIL: DETAIL ON SHEET NUMBER	SIGN DETAIL: DETAIL ON STD SHEET NUMBER
NEWPORT TOWN VT100							FY-FLUORESCENT YELLOW FYG-FLUORESCENT YELLOW GREEN																			"SHS"-STANDARD HIGHWAY SIGNS			
		F	M4-5	24	12			2.00																		GREEN ON WHITE SHEETING	X		
		F	M1-5	24	24			4.00																					E-136B
		F	R14-1	24	12		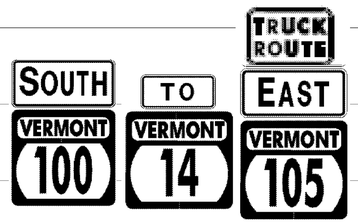	2.00																			X		
		F	M3-2	24	12			2.00																		GREEN ON WHITE SHEETING	X		
		F	M1-5	30	24			5.00																					E-136B
SB	4.059	F	D2-1	72	10								1		X														
		F	D2-1	72	12		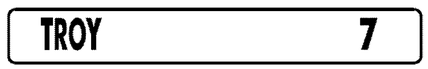	6.00								2		X									5	
SB	4.033	G	VM-607	24	30		43RD INF DIV MEMORIAL HIGHWAY			1				X															
SB	3.709	F	W11-6 H	30	30		SNOWMOBILE HINGED						1		X														
SB	3.470	F	W1-8 L	18	24		CHEVRON				1	1			X	1		X											
SB	3.457	F	W1-8 L	18	24		CHEVRON				1	1			X	1		X											
SB	3.441	F	M2-1S	21	15		JCT			1				X															
		F	M1-5	24	24		VERMONT 14			1																			
SB	3.424	G	VR-017	24	30		LEGAL LOAD LIMIT 24,000 LBS			1				X													WHEELER CORNER RD TH-??			
SB	3.418	F	R1-1	30	30		STOP			1				X													WHEELER CORNER RD TH-??			
							SHEET TOTALS	21.00	0.00	5	2	2	2	0	0	4		60											
								SF	SF	EA	EA	EA	EA	EA	EA	EA		FT											
							TOWN TOTALS	342.4	0.0	29.0	9.0	9.0	83	0.0	0.0	50		750.0											

SIGN SUMMARY SHEET

VERMONT AGENCY OF TRANSPORTATION

PROJECT NAME: **Moretown-Newport Town VT100**
PROJECT NUMBER: **STPG SIGN(28)**

FILE NAME: **Newport Town.xls**
PROJECT MANAGER: **N. Avery**
DESIGNED BY: **D. Crossley**
NEWPORT TOWN SHEET 9

PLOT DATE: **9/30/2009**
DRAWN BY: **I. Shea**
CHECKED BY: **J. Kelly**