STATE OF VERMONT
AGENCY OF TRANSPORTATION

TRAFFIC SIGN SUMMARY SHEET 02

MILEMARKER, STATION, OR SIGN NUMBER	SIGN LEGEND	SIGN DIMENSIONS EA	SIGN DIMENSIONS WIDTH (in)	SIGN DIMENSIONS HEIGHT (in)	NEW & SALVAGED SIGNS "A"	NEW & SALVAGED SIGNS "B"	NEW & SALVAGED SIGNS SALV SIGN	NEW & SALVAGED SIGNS SALV TIS	EXIST POST RETAIN	EXIST POST SALVAGE	NO. OF POSTS	FLANGED CHANNEL lb/ft 1.12	FLANGED CHANNEL lb/ft 2.0	FLANGED CHANNEL lb/ft 3.0	SQUARE STEEL (in) lb/ft 1.75	SQUARE STEEL (in) lb/ft 2.0	SQUARE STEEL (in) lb/ft 2.5	ANCHOR	SLEEVE	TUBULAR ALUMINUM Ø (in) lb/ft 3.0	TUBULAR ALUMINUM Ø (in) lb/ft 4.0	TUBULAR ALUMINUM Ø (in) lb/ft 4.0 MOD	TUBULAR STEEL Ø (in) FOUND-ATION	TUBULAR STEEL Ø (in) lb/ft 3.0	TUBULAR STEEL Ø (in) lb/ft 3.5	TUBULAR STEEL Ø (in) lb/ft 4.0	TUBULAR STEEL Ø (in) lb/ft 5.0	W-SHAPE STEEL FTG. SIZE 24"	W-SHAPE STEEL FTG. SIZE 30"	W-SHAPE STEEL WEIGHT	W-SHAPE STEEL POST SIZE	SIGN FRAME REQUIRED	REMARKS	SIGN DETAIL DETAIL ON SHEET NUMBER	SIGN DETAIL STD. SHEET NUMBER
MONTPELIER STATE HIGHWAY (CONT.)																																				
23+63, LT		1	48	30	10.00						2					X		X															VR-935		E-145B
25+00, LT		1 1	30 30	30 21	6.25 4.38						1						X	X															I-7 M6-2		SEE FHWA SHS SEE FHWA SHS
25+14, RT		1	48	48	16.00						2						X	X															W3-3		SEE FHWA SHS
26+39, RT		1	48	30	10.00						2					X		X															VR-935		E-145B
27+91, RT		1	78	48		26.00					2											X													54	
29+57, RT		1	36	36	9.00						1						X	X															R3-7R		SEE FHWA SHS
29+60, LT	 B-B	1 1 1	36 18 18	48 18 18	12.00 2.25 2.25						1						X	X															R4-7 OMI-1 OMI-1		SEE FHWA SHS SEE FHWA SHS
30+68, RT		1 1 1	54 42 6	12 12 10	4.50 3.50 0.42						1					X		X															INSTALL STREET SIGNS 90 DEGREES TO EACH OTHER	54 54	E-138
31+00, RT	 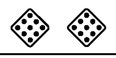 B-B	1 1 1	36 18 18	48 18 18	12.00 2.25 2.25						1						X	X															R4-7 OMI-1 OMI-1		SEE FHWA SHS SEE FHWA SHS
				TOTALS	SF 97.05	SF 26.00	EA.	EA.				FT	FT	FT	FT	FT 85	FT 102		EA	LB	LB 72	LB		LB	LB	LB	LB		EA.	EA.	LB				
												FT			FT 187					LB 72			EA.	LB				EA.	EA.	LB				

FINAL POST LENGTHS ARE TO BE DETERMINED IN THE FIELD. POST SIZES ARE COMPUTED BASED ON INFORMATION FURNISHED ON THE STANDARD SHEETS AND THE VTRANS "SIGN POST DESIGN GUIDELINE."

Stantec

PROJECT NAME: MONTPELIER
PROJECT NUMBER: NH 2901(1)

FILE NAME: p09b316.dgn
PROJECT LEADER: JLL
DESIGNED BY: STANTEC
IPARM FILE: p09b316tss02.i

PLOT DATE: 26-MAY-2011
DRAWN BY: STANTEC
CHECKED BY: STANTEC
SHEET 51 OF 79