675.50 REMOVING SIGNS

AS SHOWN - 4

SEE SHEETS 15 & 16 FOR OTHER SIGNS

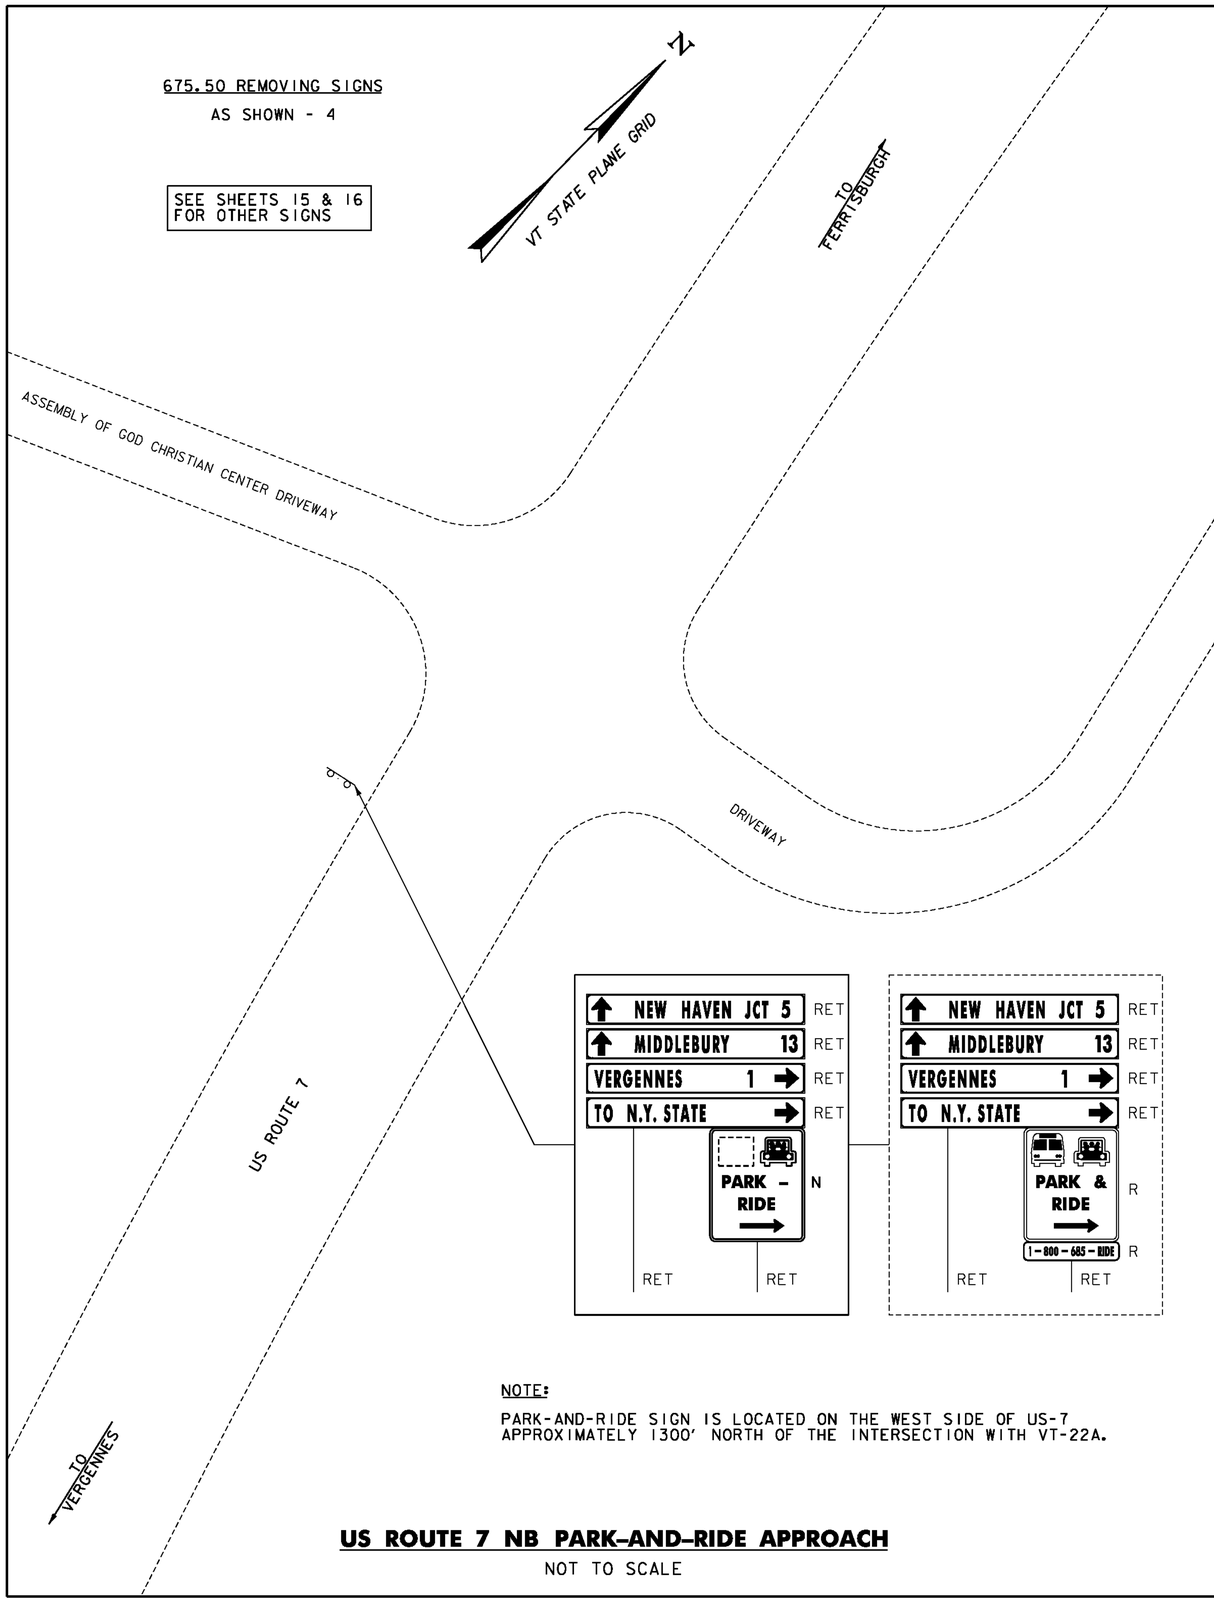

NOTE:

PARK-AND-RIDE SIGN IS LOCATED ON THE WEST SIDE OF US-7 APPROXIMATELY 1300' NORTH OF THE INTERSECTION WITH VT-22A.

US ROUTE 7 NB PARK-AND-RIDE APPROACH

NOT TO SCALE

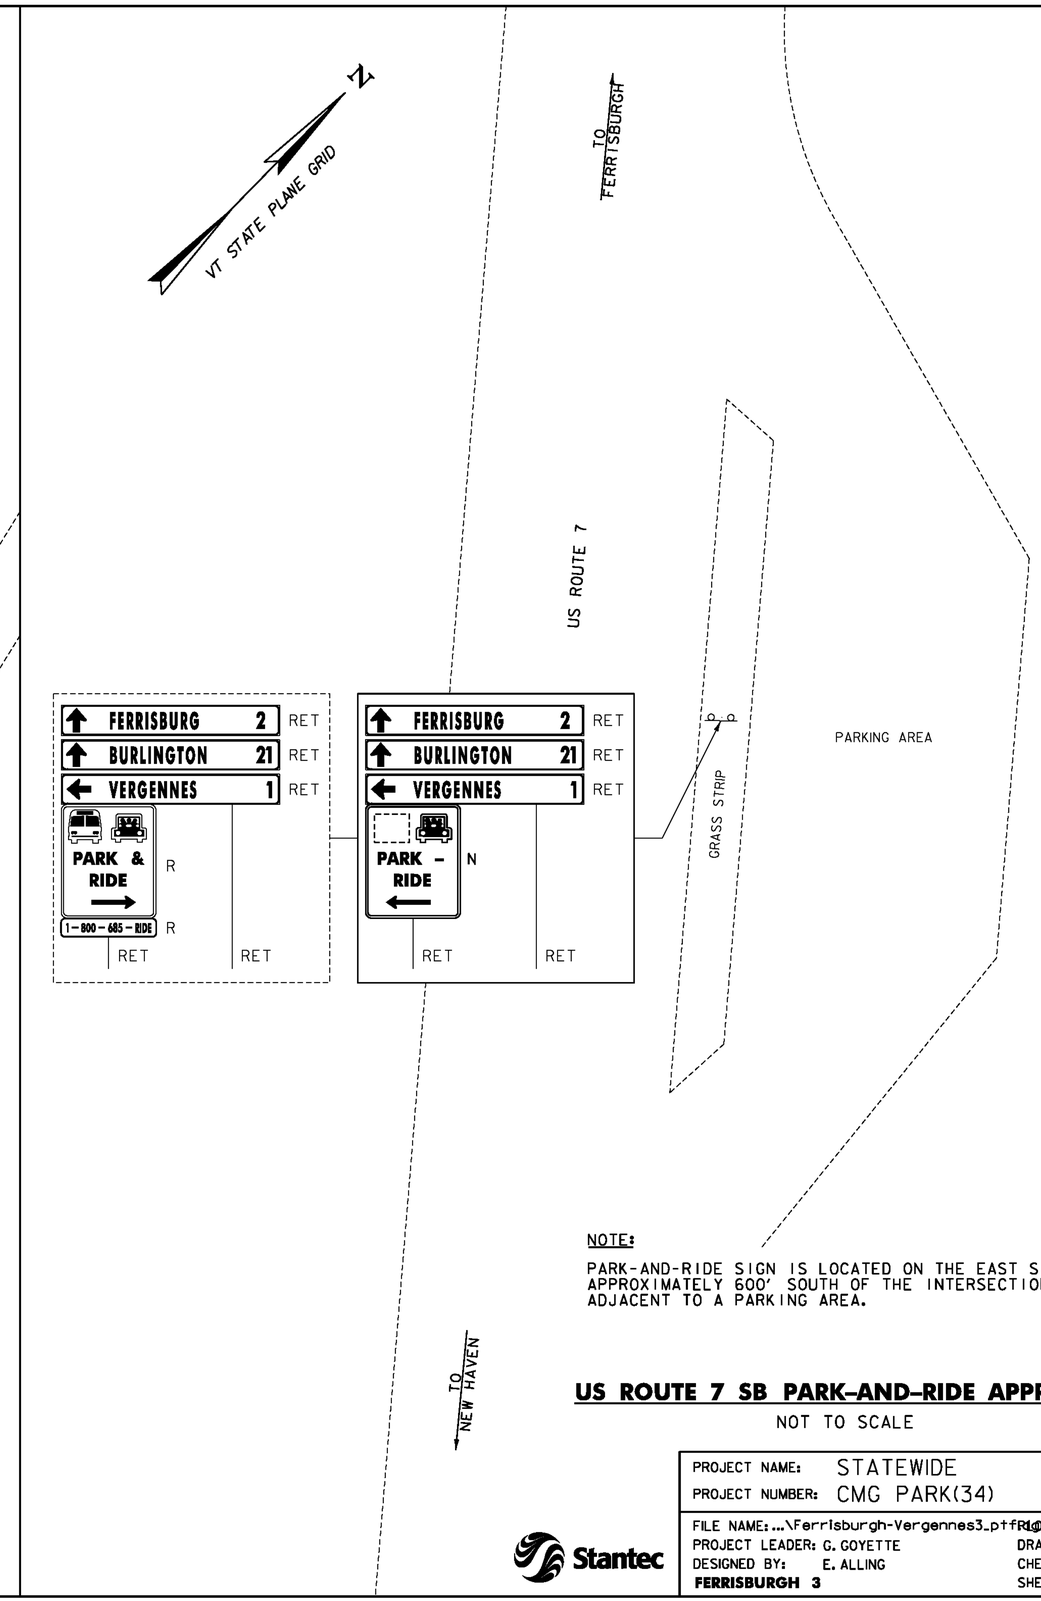

NOTE:

PARK-AND-RIDE SIGN IS LOCATED ON THE EAST SIDE OF US-7 APPROXIMATELY 600' SOUTH OF THE INTERSECTION WITH VT-22A AND ADJACENT TO A PARKING AREA.

US ROUTE 7 SB PARK-AND-RIDE APPROACH

NOT TO SCALE

Stantec

PROJECT NAME: STATEWIDE	
PROJECT NUMBER: CMG PARK(34)	
FILE NAME: ...\Ferrisburgh-Vergennes3_ptf	PLOT DATE: 6/21/2012
PROJECT LEADER: G. GOYETTE	DRAWN BY: E. ALLING
DESIGNED BY: E. ALLING	CHECKED BY: G. GOYETTE
FERRISBURGH 3	SHEET 17 OF 69