STATE OF VERMONT
AGENCY OF TRANSPORTATION

TRAFFIC SIGN SUMMARY SHEET 18

MILEMARKER, STATION, OR SIGN NUMBER	SIGN LEGEND	SIGN DIMENSIONS EA	WIDTH (In)	HEIGHT (In)	NEW & SALVAGED SIGNS "A"	"B" REMOVE	SALV SIGN	SALV TIS	EXIST POST RETAIN	SALVAGE	NO. OF POSTS	FLANGED CHANNEL lb/ft 1.12	2.0	3.0	SQUARE STEEL (In) lb/ft 1.75 (1.88)	2.0 (2.42)	2.5 (3.35)	ANCHOR	SLEEVE	TUBULAR ALUMINUM Ø (In) lb/ft 3.0 (1.3)	4.0 (1.7)	4.0 MOD (1.7)	TUBULAR STEEL Ø (In) lb/ft FOUND-ATION	3.0 (7.6)	3.5 (9.0)	4.0 (10.8)	5.0 (14.6)	W-SHAPE STEEL FTG. SIZE 24"	30"	WEIGHT	POST SIZE	SIGN FRAME REQUIRED	REMARKS	SIGN DETAIL DETAIL ON SHEET NUMBER	STD. SHEET NUMBER
SHARON																																			
VT ROUTE 132	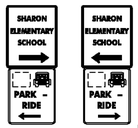	1 1	30 30	36 36	7.50 7.50	2	1 1				1						X	X															INSTALL NEW SIGNS & SALVAGED SIGNS BACK-TO-BACK AT EXISTING LOCATION	TSD-1	
PARK-AND-RIDE		1 1	30 24	24 30	5.00 5.00						1						X	X															INSTALL NEW SIGNS FACING VEHICLES ENTERING PARK-AND-RIDE VR-023B	TSD-1	E-144
PARK-AND-RIDE		1	30	30	6.25						1					X		X															LOCATE NEW SIGN OPPOSITE FROM, CENTERED, AND ALIGNED WITH PARK-AND-RIDE ENTRANCE	TSD-1	
PARK-AND-RIDE		1 1 1	30 18 18	30 18 18	6.25 2.25 2.25						1					X		X															INSTALL NEW RI-1 ABOVE AND 90 DEGREES TO BACK-TO-BACK OMI-1 SIGNS REMOVE AND REPLACE IN KIND WITH NEW SIGN(S) AND POST		SEE FHWA SHS SEE FHWA SHS