**R7-8**

**GREEN (RETROREFLECTIVE) LEGEND & BORDER**
**WHITE (RETROREFLECTIVE) SYMBOL ON**
**BLUE (RETROREFLECTIVE) BACKGROUND**
**WHITE (RETROREFLECTIVE) BACKGROUND**
**SEE INDEX AND PROJECT NOTES FOR MATERIALS**

*REDUCE SPACING 50%
**SEE SYMBOL DESIGN



SYMBOL DESIGN
1 SQUARE = 3/16"




**GREEN BORDER, TEXT & SYMBOL**
**WITH WHITE REFLECTORIZED BACKGROUND**
**SEE INDEX AND PROJECT NOTES FOR MATERIALS**




**GREEN (RETROREFLECTIVE) LEGEND AND BORDER**
**WITH WHITE (RETROREFLECTIVE) BACKGROUND**
**SEE INDEX AND PROJECT NOTES FOR MATERIALS**

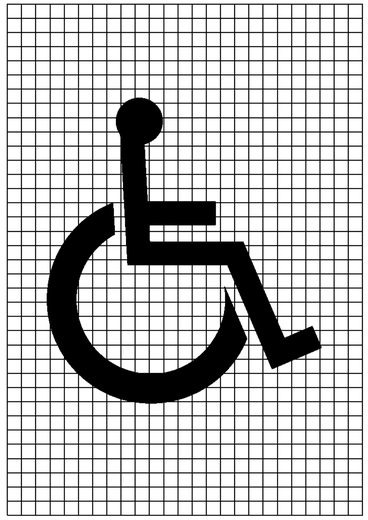*REDUCE SPACING 50%

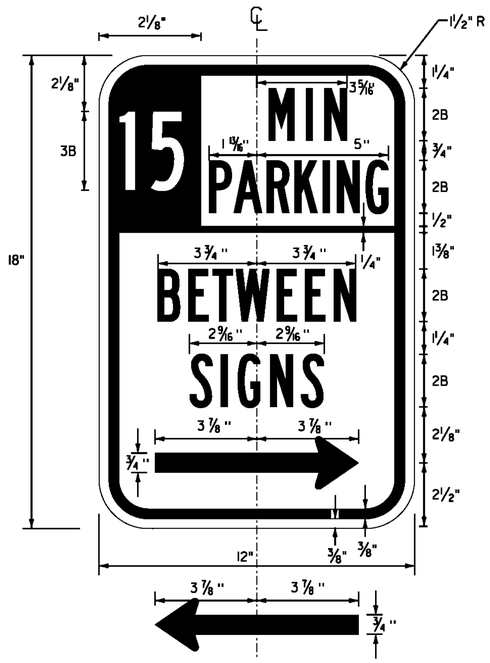


**GREEN (RETROREFLECTIVE) LEGEND AND BORDER**
**WITH WHITE (RETROREFLECTIVE) BACKGROUND**
**SEE INDEX AND PROJECT NOTES FOR MATERIALS**

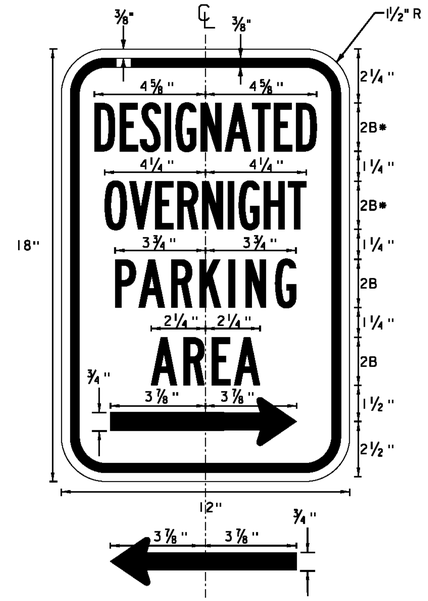


**GREEN (RETROREFLECTIVE) LEGEND AND BORDER**
**WITH WHITE (RETROREFLECTIVE) BACKGROUND**
**SEE INDEX AND PROJECT NOTES FOR MATERIALS**

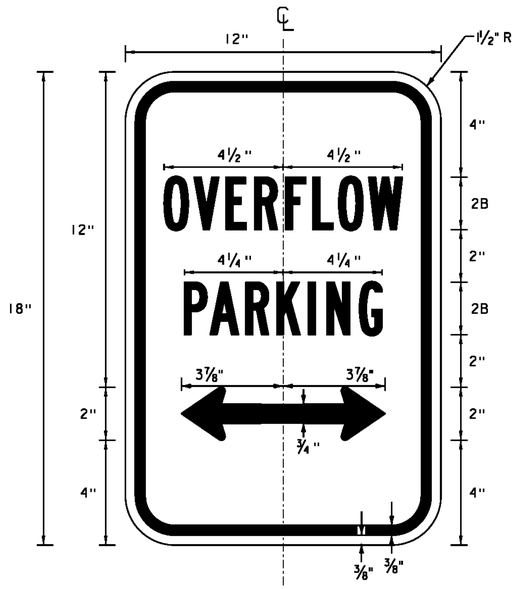


**BLACK BORDER & TEXT**
**WITH WHITE REFLECTORIZED BACKGROUND**
**SEE INDEX AND PROJECT NOTES FOR MATERIALS**

NOTES: 1. ALL SHEETING SHALL BE ASTM D4956 TYPE III MINIMUM

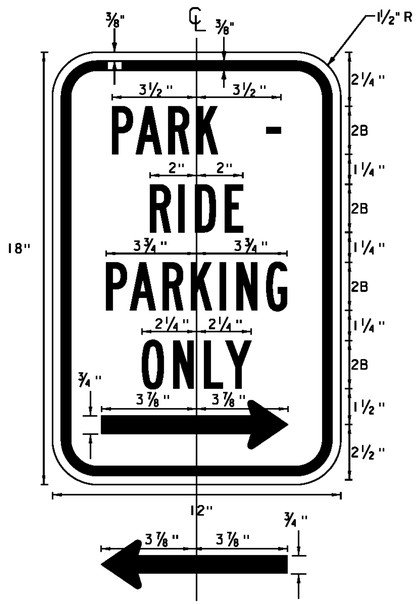PROJECT NAME: STATEWIDE
PROJECT NUMBER: CMG PARK(34)

FILE NAME: ...\drawing\Plot Files\TSD2.dgn PLOT DATE: 6/21/2012
PROJECT LEADER: G. GOYETTE DRAWN BY: E. ALLING
DESIGNED BY: E. ALLING CHECKED BY: G. GOYETTE
**SIGN DETAILS SHEET TSD-2** SHEET 68 OF 69

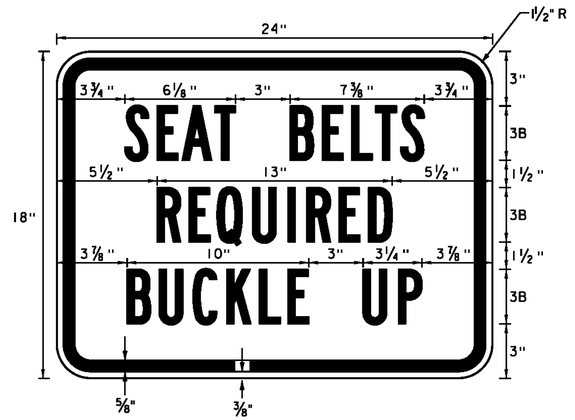Stantec