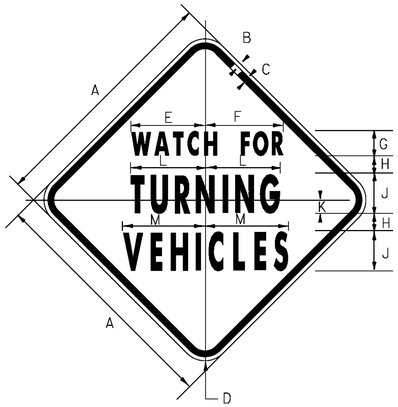

VW-205

BLACK ON YELLOW

SIGN	DIMENSIONS (INCHES)											
	A	B	C	D	E	F	G	H	J	K	L	M
MIN.	30	1/2	3/4	1 7/8	9 5/8	9 3/4	4B	2	5B	2	9 1/4	10 1/4
STD.	36	5/8	7/8	2 1/4	11 3/4	12	4C	2 1/2	5C	2	11 1/2	12 7/8
EXPWY.	48	3/4	1 1/4	3	14 3/4	15 5/8	5C	3 3/8	8B	2 5/8	14 13/16	16 7/8

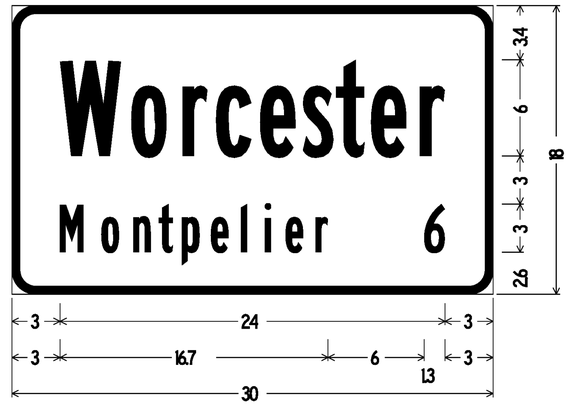

1.5" Radius, 0.5" Border, White on Green;
Worcester B 2K specified length;
Montpelier 6 B 2K specified length;

VD-018

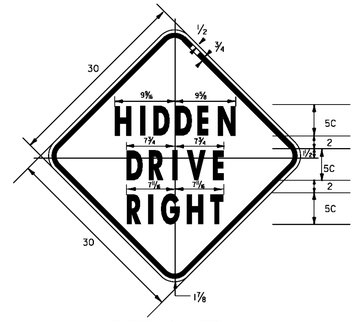

VW-054R

BLACK ON YELLOW

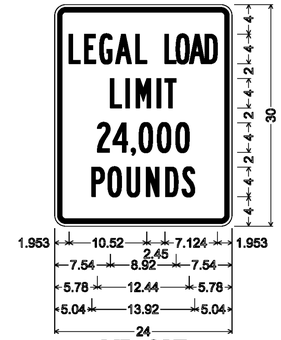

VR-017

1.500" Radius, 0.625" Border, 0.375" Indent, Black on White;
"LEGAL" B 2K " LOAD" Highway B;
"LIMIT" B 2K;
"24,000" B 2K;
"POUNDS" B 2K;

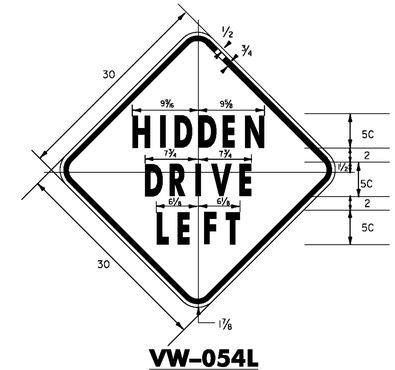

VW-054L

BLACK ON YELLOW

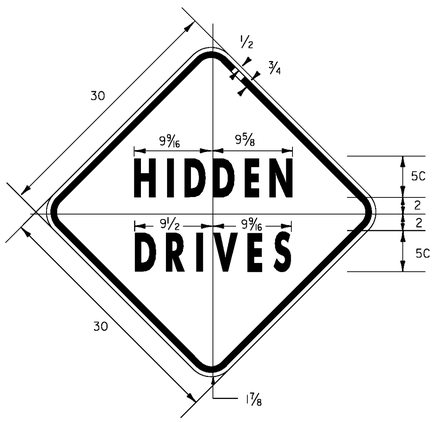

VW-060

BLACK ON YELLOW

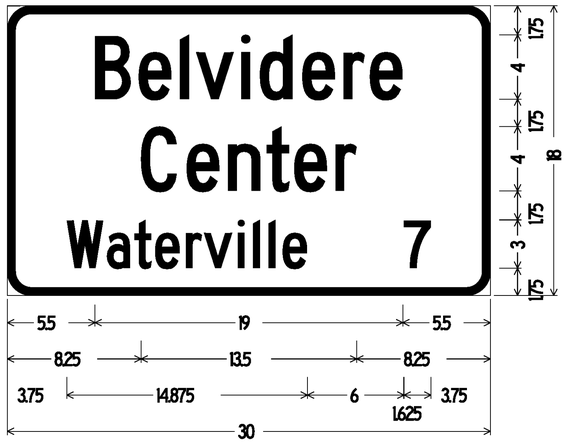

1.500" Radius, 0.500" Border, White on Green;
Belvidere C 2K; Center C 2K;
Waterville 7 C 2K;

VD-018

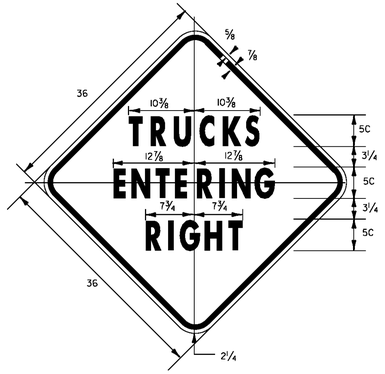

VW-081

BLACK ON YELLOW

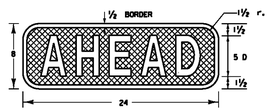

VD-058

WHITE ON BROWN

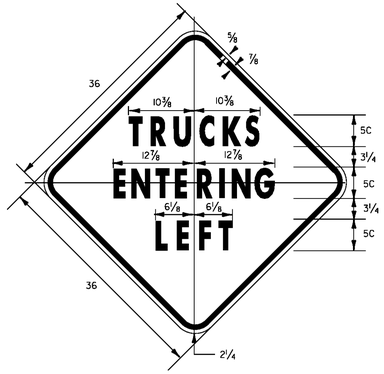

VW-084

BLACK ON YELLOW

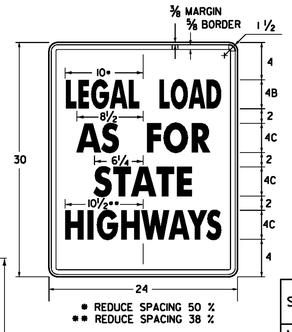

* REDUCE SPACING 50 %
** REDUCE SPACING 38 %

VR-079

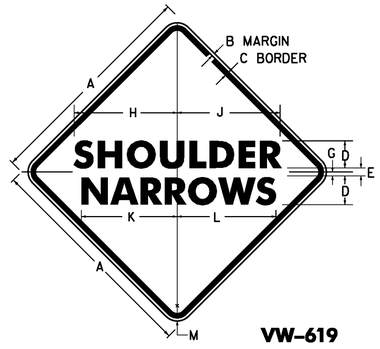

VW-619

SIGN	DIMENSIONS (INCHES)											
	A	B	C	D	E	F	G	H	J	K	L	M
MIN & STD.	36	5/8	7/8	5C	3	6D	1	13 11/16	13 1/16	17 5/8	18 1/4	2 1/4
EXPWY.	48	3/4	1 1/4	7D	3 1/2	7D	1	23 13/16	23 7/8	21 1/2	21 9/16	3

BLACK ON YELLOW

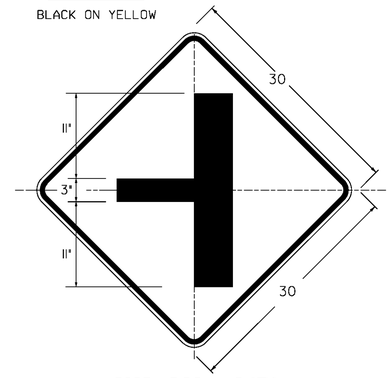

W2-2Ma L(R)

DIMENSIONS NOT SHOWN
FOR THIS DETAIL SHALL CONFORM
TO THE LATEST EDITION OF THE 2009 MUTCD
FOR SIGN DETAIL W2-2.
UNLESS OTHERWISE NOTED FOR THIS DETAIL
BLACK ON YELLOW

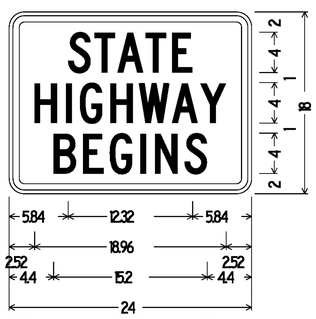

1.500" Radius, 0.625" Border, 0.375" Indent, Black on White;
STATE C 2K;
HIGHWAY C 2K;
BEGINS C 2K;

VR-039

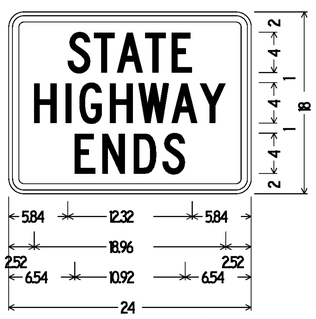

1.500" Radius, 0.625" Border, 0.375" Indent, Black on White;
STATE C 2K;
HIGHWAY C 2K;
ENDS C 2K;

VR-038

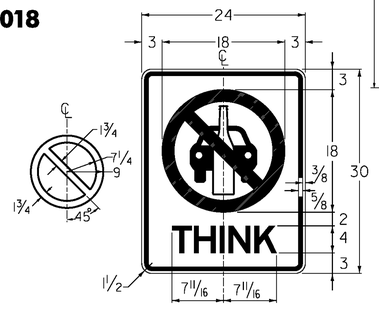

VR-072

TEXT - E FONT - BLACK (NON-REFL.)
CAR & BOTTLE SYMBOL - BLACK (NON-REFL.)
PROHIBITED SYMBOL - RED (NON-REFL.)
BACKGROUND - WHITE (REFL.)

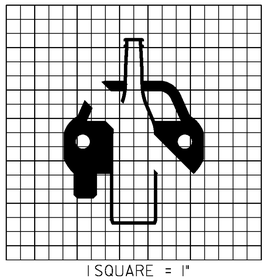

1 SQUARE = 1"

ALL DIMENSIONS SHOWN IN INCHES, EXCEPT WHERE NOTED.

PROJECT NAME: ST ALBANS - BERKSHIRE

PROJECT NUMBER: STPG SIGN (36)

FILE NAME: 10B338.DGN
PROJECT LEADER: A. GAMBLE
DESIGNED BY: T. GUAZZONI
DETAIL SHEET 4

PLOT DATE: $$$$DATE$$$
DRAWN BY: T. GUAZZONI
CHECKED BY: A. GAMBLE
SHEET 7 OF 109