DIRECTION	MILEPOINT	LOCATION CODE (SHEET 2)	SIGN CODE	WIDTH (IN)	HEIGHT (IN)	SHEETING REMARKS	SIGN LEGEND	NEW SIGNS "A"	NEW SIGNS "B"	EXISTING SIGNS RETAIN	EXISTING SIGNS SALVAGE FROM	EXISTING SIGNS SALVAGE TO	EXISTING SIGNS REMOVE	EXIST POST RETAIN	EXIST POST REMOVE	NUMBER OF NEW POSTS	SQUARE STEEL (IN) 1.75 (LB / FT) 1.88	SQUARE STEEL (IN) 2.00 (LB / FT) 2.42	SQUARE STEEL (IN) 2.50 (LB / FT) 3.35	TUBULAR STEEL Ø (IN) FOUNDATION	TUBULAR STEEL Ø (IN) 3.00 (LB / FT) 7.60	TUBULAR STEEL Ø (IN) 3.50 (LB / FT) 9.00	TUBULAR STEEL Ø (IN) 4.00 (LB / FT) 10.80	TUBULAR STEEL Ø (IN) 5.00 (LB / FT) 14.60	SIGN FRAME REQUIRED	REMARKS	SIGN DETAIL LOCATION SHSM	SIGN DETAIL LOCATION PROJECT SHEET #	SIGN DETAIL LOCATION STANDARD SHEET #
SHELDON VT105 EB							FY-FLUORESCENT YELLOW FYG-FLUORESCENT YELLOW GREEN																			"SHSM"-STANDARD HIGHWAY SIGNS AND MARKINGS			
		A	D1-1A	72	10								1																
		A	D1-1A	72	10								1																
		A	VD1-1A	72	12			6.00								2		X										4	
		A	VD1-1A	72	12		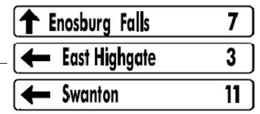	6.00																			4	
		A	VD1-1A	72	12			6.00																				4	
EB	4.380	A	M3-4	24	12		ROUTE MARKERS (6)						1		X														
		A	M1-5	24	24								1																
		A	M6-1	21	15								1																
		A	M3-2	24	12								1																
		A	M1-5	30	24								1																
		A	M6-3	21	15								1																
		A	M3-4	24	12			2.00								2		X								#2A	GREEN ON WHITE	X	6	
		A	M1-5	24	24		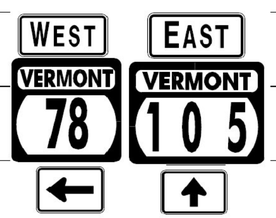	4.00																				E-136B	
		A	M6-1	21	15			2.19																			GREEN ON WHITE	X		
		A	M3-2	24	12			2.00																			GREEN ON WHITE	X		
SIGN SUMMARY SHEET							SHEET TOTALS	28.19	0.00	0	0	0	8	0	0	4		60.0		0	0.0	0.0	0.0	0.0					
								SF	SF	EA	EA	EA	EA	EA	EA	EA		FT		EA	LB	LB	LB	LB					
VERMONT AGENCY OF TRANSPORTATION							TOWN DIRECTIONAL TOTALS	417.6	0.0	48	2	2	108	0	0	72		1080.0		0	0.0								

PROJECT NAME: St Albans - Berkshire
PROJECT NUMBER: STPG SIGN(36)

FILE NAME: SheldonWB.xls
PROJECT MANAGER: A. Gamble
DESIGNED BY: T. Guazzoni
SHELDON EB SHEET 8

PLOT DATE: 5/17/2011
DRAWN BY: T. Guazzoni
CHECKED A. Gamble
SHEET 39 OF 109