DIRECTION	MILEPOINT	LOCATION CODE (SHEET 2)	SIGN CODE	WIDTH (IN)	HEIGHT (IN)	SHEETING REMARKS	SIGN LEGEND	NEW SIGNS "A"	NEW SIGNS "B"	EXISTING SIGNS RETAIN	EXISTING SIGNS SALVAGE FROM	EXISTING SIGNS SALVAGE TO	EXISTING SIGNS REMOVE	EXIST POST RETAIN	EXIST POST REMOVE	NUMBER OF NEW POSTS	SQUARE STEEL (IN) 1.75 (LB / FT) 1.88	SQUARE STEEL (IN) 2.00 (LB / FT) 2.42	SQUARE STEEL (IN) 2.50 (LB / FT) 3.35	TUBULAR STEEL Ø (IN) FOUNDATION	TUBULAR STEEL Ø (IN) 3.00 (LB / FT) 7.60	TUBULAR STEEL Ø (IN) 3.50 (LB / FT) 9.00	TUBULAR STEEL Ø (IN) 4.00 (LB / FT) 10.80	TUBULAR STEEL Ø (IN) 5.00 (LB / FT) 14.60	SIGN FRAME REQUIRED	REMARKS	SIGN DETAIL LOCATION SHSM	SIGN DETAIL LOCATION PROJECT SHEET #	SIGN DETAIL LOCATION STANDARD SHEET #
SHELDON VT105 EB							FY-FLUORESCENT YELLOW FYG-FLUORESCENT YELLOW GREEN																			"SHSM"-STANDARD HIGHWAY SIGNS AND MARKINGS			
EB	8.760	A	M3-2	24	12								1		X														
		A	M1-5	30	24								1																
		A	M3-2	24	12			2.00								1		X								GREEN ON WHITE	X		
		A	M1-5	30	24			5.00																					E-136B
EB	8.790	A	D2-1	72	10								1		X														
		A	D2-1	72	10								1																
		A	VD2-1	72	12		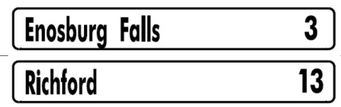	6.00								2		X									4	
		A	VD2-1	72	12			6.00																			4	
EB	8.850	A	R2-1	24	30								1		X														
		A	R2-1	24	30			5.00								1		X									X	
EB	8.920	A	W1-2L	30	30		LEFT CURVE						1		X														
		A	W13-1	18	18		35 MPH PLAQUE						1																
EB	8.990	A	VW-622A	36	36		RECREATIONAL TRAIL						1		X														
		A	VW-622P	24	18		ALL SEASON PLAQUE						1																
EB	9.050	A	W1-2L	30	30			6.25								1		X									INSTALL 200' +/- WEST OF LEFT LARGE ARROW	X		
							SHEET TOTALS	30.25	0.00	0	0	0	9	0	0	5		75.0		0	0.0	0.0	0.0	0.0				
								SF	SF	EA	EA	EA	EA	EA	EA	EA		FT		EA	LB	LB	LB	LB				
							TOWN DIRECTIONAL TOTALS	417.6	0.0	48	2	2	108	0	0	72		1080.0		0		0.0						

SIGN SUMMARY SHEET

VERMONT AGENCY OF TRANSPORTATION

PROJECT NAME: **St Albans - Berkshire**
PROJECT NUMBER: **STPG SIGN(36)**

FILE NAME: **SheldonWB.xls** PLOT DATE: **5/17/2011**
PROJECT MANAGER: **A. Gamble** DRAWN BY: **T. Guazzoni**
DESIGNED BY: **T. Guazzoni** CHECKED **A. Gamble**
SHELDON EB SHEET 16 SHEET **47** OF **109**