DIRECTION	MILEPOINT	LOCATION CODE (SHEET 2)	SIGN CODE	WIDTH (IN)	HEIGHT (IN)	SHEETING REMARKS	SIGN LEGEND	NEW SIGNS "A"	NEW SIGNS "B"	EXISTING SIGNS RETAIN	EXISTING SIGNS SALVAGE FROM	EXISTING SIGNS SALVAGE TO	EXISTING SIGNS REMOVE	EXIST POST RETAIN	EXIST POST REMOVE	NUMBER OF NEW POSTS	SQUARE STEEL (IN) 1.75 (LB / FT) 1.88	SQUARE STEEL (IN) 2.00 (LB / FT) 2.42	SQUARE STEEL (IN) 2.50 (LB / FT) 3.35	TUBULAR STEEL Ø (IN) FOUNDATION	TUBULAR STEEL Ø (IN) 3.00 (LB / FT) 7.60	TUBULAR STEEL Ø (IN) 3.50 (LB / FT) 9.00	TUBULAR STEEL Ø (IN) 4.00 (LB / FT) 10.80	TUBULAR STEEL Ø (IN) 5.00 (LB / FT) 14.60	SIGN FRAME REQUIRED	REMARKS	SIGN DETAIL LOCATION SHSM	SIGN DETAIL LOCATION PROJECT SHEET #	SIGN DETAIL LOCATION STANDARD SHEET #
SHELDON VT105 WB							FY-FLUORESCENT YELLOW FYG-FLUORESCENT YELLOW GREEN																			"SHSM"-STANDARD HIGHWAY SIGNS AND MARKINGS			
WB	7.040	F	VW-622B	36	36		RECREATIONAL TRAIL						1		X													
		F	W1-7	21	15		<---> DOUBLE ARROW						1															
		F	W11-15a	30	30			6.25								1		X								X		
		F	W16-7pL	24	12			2.00																		X		
WB	7.038	B	W1-6R	48	24			8.00								2		X								INSTALL SIGN 10' +/- WEST OF TRAIL CROSSING SIGN	X		
WB	7.000	F	VW-619	36	36			9.00								2		X								INSTALL 420' +/- WEST OF "RECREATIONAL TRAIL" SIGN		7	
WB	6.870	F	M2-1	21	15		JCT						1		X													
		F	M1-5	30	24		VERMONT 120						1															
WB	6.858	F	M2-1	21	15			2.19								1		X								GREEN ON WHITE. INSTALL SIGNS 65' +/- WEST OF EXISTING SIGNS	X		
		F	M1-5	30	24			5.00																				E-136B
WB	6.830	F	D1-1A	72	12		^ SHELDON 5						1		X													
		F	D1-1A	72	12		^ ST ALBANS 15						1															
		F	D1-1A	72	12		FRANKLIN 5 --->						1															
WB	6.778	F	VD1-1A	72	12		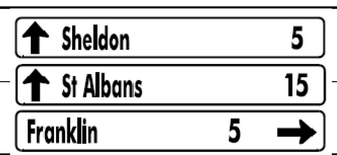	6.00								2		X								INSTALL SIGNS 275' +/- WEST OF EXISTING LOCATION		4	
		F	VD1-1A	72	12			6.00																				
SIGN SUMMARY SHEET							SHEET TOTALS	44.44	0.00	0	0	0	7	0	0	8		120.0		0	0.0	0.0	0.0	0.0				
								SF	SF	EA	EA	EA	EA	EA	EA	EA		FT		EA	LB	LB	LB	LB				
VERMONT AGENCY OF TRANSPORTATION							TOWN DIRECTIONAL TOTALS	488.5	0.0	48	7	7	103	0	0	81		1215.0		0		0.0						

PROJECT NAME: **St Albans - Berkshire**
PROJECT NUMBER: **STPG SIGN(36)**

FILE NAME: **SheldonWB.xls** PLOT DATE: **5/17/2011**
PROJECT MANAGER: **A. Gamble** DRAWN BY: **T. Guazzoni**
DESIGNED BY: **T. Guazzoni** CHECKED **A. Gamble**
SHELDON WB SHEET 5 SHEET **53** OF **109**