DIRECTION	MILEPOINT	LOCATION CODE (SHEET 2)	SIGN CODE	WIDTH (IN)	HEIGHT (IN)	SHEETING REMARKS	SIGN LEGEND	NEW SIGNS		EXISTING SIGNS				EXIST POST		NUMBER OF NEW POSTS	SQUARE STEEL (IN)			TUBULAR STEEL Ø (IN)				SIGN FRAME REQUIRED	REMARKS	SIGN DETAIL LOCATION		
								"A"	"B"	RETAIN	SALVAGE FROM	SALVAGE TO	REMOVE	RETAIN	REMOVE		1.75 (LB / FT)	2.00 (LB / FT)	2.50 (LB / FT)	FOUNDATION	3.00 (LB / FT)	3.50 (LB / FT)	4.00 (LB / FT)	5.00 (LB / FT)			SHSM	PROJECT SHEET #	STANDARD SHEET #
																	1.88	2.42	3.35		7.60	9.00	10.80	14.60					
SHELDON VT105 WB							FY-FLUORESCENT YELLOW FYG-FLUORESCENT YELLOW GREEN																			"SHSM"-STANDARD HIGHWAY SIGNS AND MARKINGS			
		F	VD1-1A	72	12			6.00																			4	
WB	6.770	F	M3-4	24	12		WEST						1		X													
		F	M1-5	30	24		VERMONT 105						1															
		F	M6-3	21	15		UP ARROW						1															
		F	M3-1	24	12		NORTH						1															
		F	M1-5	30	24		VERMONT 120						1															
		F	M6-1R	21	15		RIGHT ARROW						1															
WB	6.740	F	M3-4	24	12			2.00								2		X							#2B	GREEN ON WHITE. INSTALL SIGNS 10 +/- EAST OF EXISTING UTILITY POLE	X		
		F	M1-5	30	24			5.00																				E-136B
		F	M6-3	21	15			2.19																		GREEN ON WHITE	X		
		F	M3-1	24	12		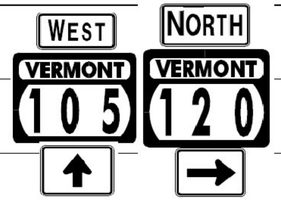	2.00																		GREEN ON WHITE	X		
		F	M1-5	30	24			5.00																				E-136B
		F	M6-1R	21	15			2.19																		GREEN ON WHITE	X		
WB	6.660	F	M3-4	24	12								1		X													
		F	M1-5	24	30								1															
SIGN SUMMARY SHEET							SHEET TOTALS	24.38	0.00	0	0	0	8	0	0	2		30.0		0	0.0	0.0	0.0	0.0					
								SF	SF	EA	EA	EA	EA	EA	EA	EA		FT		EA	LB	LB	LB	LB					
VERMONT AGENCY OF TRANSPORTATION							TOWN DIRECTIONAL TOTALS	488.5	0.0	48	7	7	103	0	0	81		1215.0		0		0.0							

PROJECT NAME: St Albans - Berkshire
PROJECT NUMBER: STPG SIGN(36)

FILE NAME: SheldonWB.xls
PROJECT MANAGER: A. Gamble
DESIGNED BY: T. Guazzoni
SHELDON WB SHEET 6

PLOT DATE: 5/17/2011
DRAWN BY: T. Guazzoni
CHECKED A. Gamble
SHEET 54 OF 109