DIRECTION	MILEPOINT	LOCATION CODE (SHEET 2)	SIGN CODE	WIDTH (IN)	HEIGHT (IN)	SHEETING REMARKS	SIGN LEGEND	NEW SIGNS "A"	NEW SIGNS "B"	EXISTING SIGNS RETAIN	EXISTING SIGNS SALVAGE FROM	EXISTING SIGNS SALVAGE TO	EXISTING SIGNS REMOVE	EXIST POST RETAIN	EXIST POST REMOVE	NUMBER OF NEW POSTS	SQUARE STEEL (IN) 1.75 (LB/FT) 1.88	SQUARE STEEL (IN) 2.00 (LB/FT) 2.42	SQUARE STEEL (IN) 2.50 (LB/FT) 3.35	FOUNDATION	TUBULAR STEEL Ø (IN) 3.00 (LB/FT) 7.60	TUBULAR STEEL Ø (IN) 3.50 (LB/FT) 9.00	TUBULAR STEEL Ø (IN) 4.00 (LB/FT) 10.80	TUBULAR STEEL Ø (IN) 5.00 (LB/FT) 14.60	SIGN FRAME REQUIRED	REMARKS	SIGN DETAIL LOCATION SHSM	SIGN DETAIL LOCATION PROJECT SHEET #	SIGN DETAIL LOCATION STANDARD SHEET #
ENOSBURG VT105 WB							FY-FLUORESCENT YELLOW FYG-FLUORESCENT YELLOW GREEN																				"SHSM"-STANDARD HIGHWAY SIGNS AND MARKINGS			
		F	VW-060	30	30			6.25																				7	
WB	2.330	F	VW-202	30	30		TRUCKS ENTERING						1		X														
		F	VW-081	36	36			9.00								2		X								7	
WB	2.115	F	W3-5	36	36		SPEED REDUCTION SPEED LIMIT 40			1					X														
WB	2.060	F	VD-018	30	18								1		X														
		F	VD-018	30	18		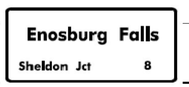	3.75								1		X								7	
WB	2.021	F	R2-1	24	30								1		X														
		F	R2-1	30	36			7.50								1		X									X	
WB	1.960	F	VD-062AL	72	16		BUSINESS SIGN			1				X														
WB	1.870	F	VD-062AS	72	16		BUSINESS SIGN			1				X														
WB	1.755	F	W3-5	36	36		SPEED REDUCTION SPEED LIMIT 30			1				X														
WB	1.680	F	R2-1	24	30								1		X														
		F	R2-1	30	36			7.50								1		X									X	
WB	1.540	F	D1-1A	72	10								1		X														
		F	VD1-1A	72	12		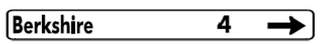	6.00								2		X									4	
							SHEET TOTALS	40.00	0.00	4	0	0	5	0	0	7		105.0		0	0.0	0.0	0.0	0.0				
								SF	SF	EA	EA	EA	EA	EA	EA	EA		FT		EA	LB	LB	LB	LB				
							TOWN DIRECTIONAL TOTALS	359.7	0.0	23	0	0	89	0	0	51		765.0		2		171.0						

SIGN SUMMARY SHEET

VERMONT AGENCY OF TRANSPORTATION

PROJECT NAME: St Albans - Berkshire
PROJECT NUMBER: STPG SIGN(36)

FILE NAME: EnosburaWB.xls
PROJECT MANAGER: A. Gamble
DESIGNED BY: T. Guazzoni

PLOT DATE: 5/17/2011
DRAWN BY: T. Guazzoni
CHECKED A. Gamble