DIRECTION	MILEPOINT	LOCATION CODE (SHEET 2)	SIGN CODE	WIDTH (IN)	HEIGHT (IN)	SHEETING REMARKS	SIGN LEGEND	NEW SIGNS		EXISTING SIGNS				EXIST POST		NUMBER OF NEW POSTS	SQUARE STEEL (IN)			TUBULAR STEEL Ø (IN)				SIGN FRAME REQUIRED	REMARKS	SIGN DETAIL LOCATION		
								"A"	"B"	RETAIN	SALVAGE FROM	SALVAGE TO	REMOVE	RETAIN	REMOVE		1.75	2.00	2.50	3.00	3.50	4.00	5.00			SHSM	PROJECT SHEET #	STANDARD SHEET #
																	(LB / FT)			(LB / FT)								
																FOUNDATION	1.88	2.42	3.35	7.60	9.00	10.80	14.60					
BERKSHIRE VT 105 EB							FY-FLUORESCENT YELLOW FYG-FLUORESCENT YELLOW GREEN																		"SHSM"-STANDARD HIGHWAY SIGNS AND MARKINGS			
		A	M1-5	30	24			5.00																	BLACK ON WHITE			E-136C
		A	M6-1	21	15			2.19																	BLACK ON WHITE	X		
		A	M3-2	24	12			2.00																	GREEN ON WHITE	X		
		A	M1-5	30	24			5.00																				E-136B
		A	M6-3	21	15			2.19																	GREEN ON WHITE	X		
		A	M3-3	24	12		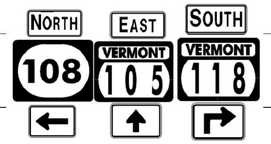	2.00																	GREEN ON WHITE	X		
		A	M1-5	30	24			5.00																				E-136B
		A	M5-1	21	15			2.19																	GREEN ON WHITE	X		
EB	0.970	A	R2-1	24	30								1		X													
		A	R2-1	24	30			5.00								1		X								X		
EB	1.130	A	VW-622A	36	36		RECRECATIONAL TRAIL						1		X													
		A	VW-622P	24	18		ALL SEASON PLAQUE						1															
EB	1.206	A	M3-2	24	12								1		X													
		A	M1-5	24	30								1															
		A	M3-2	24	12			2.00								1		X							GREEN ON WHITE	X		
SIGN SUMMARY SHEET							SHEET TOTALS	32.57	0.00	0	0	0	5	0	0	2		30.0		0	0.0	0.0	0.0	0.0					
								SF	SF	EA	EA	EA	EA	EA	EA	EA		FT		EA	LB	LB	LB	LB					
VERMONT AGENCY OF TRANSPORTATION							TOWN DIRECTIONAL TOTALS	235.4	0.0	0	0	0	53	0	0	40		600.0		0	0.0								

PROJECT NAME: **St Albans - Berkshire**
PROJECT NUMBER: **STPG SIGN(36)**

FILE NAME: **BerkshireEB.xls** PLOT DATE: **5/17/2011**
PROJECT MANAGER: **A. Gamble** DRAWN BY: **T. Guazzoni**
DESIGNED BY: **T. Guazzoni** CHECKED **A. Gamble**
BERKSHIRE EB SHEET 4 SHEET **97** OF **109**