| DIRECTION | MILEPOINT | LOCATION CODE (SHEET 2) | SIGN CODE | WIDTH (IN) | HEIGHT (IN) | SHEETING REMARKS | SIGN LEGEND | NEW SIGNS "A" | NEW SIGNS "B" | EXISTING SIGNS RETAIN | EXISTING SIGNS SALVAGE FROM | EXISTING SIGNS SALVAGE TO | EXISTING SIGNS REMOVE | EXIST POST RETAIN | EXIST POST REMOVE | NUMBER OF NEW POSTS | SQUARE STEEL (IN) 1.75 (LB / FT) 1.88 | SQUARE STEEL (IN) 2.00 (LB / FT) 2.42 | SQUARE STEEL (IN) 2.50 (LB / FT) 3.35 | FOUNDATION | TUBULAR STEEL Ø (IN) 3.00 (LB / FT) 7.60 | TUBULAR STEEL Ø (IN) 3.50 (LB / FT) 9.00 | TUBULAR STEEL Ø (IN) 4.00 (LB / FT) 10.80 | TUBULAR STEEL Ø (IN) 5.00 (LB / FT) 14.60 | SIGN FRAME REQUIRED | REMARKS | SIGN DETAIL: DETAIL IN SHS | SIGN DETAIL: DETAIL ON SHEET NUMBER | SIGN DETAIL: DETAIL ON STD SHEET NUMBER |
|---|---|---|---|---|---|---|---|---|---|---|---|---|---|---|---|---|---|---|---|---|---|---|---|---|---|---|---|---|
| **MORRISTOWN EB** | | | | | | | FY-FLUORESCENT YELLOW<br>FYG-FLUORESCENT YELLOW GREEN | | | | | | | | | | | | | | | | | | | "SHS"-STANDARD HIGHWAY SIGNS | | | |
| 0150, VT15 | | | | | | | | | | | | | | | | | | | | | | | | | | | | |
| EB | 0.000 | C | VD-024 | 60 | 7.5 | | | | | | | | 1 | | X | | | | | | | | | | | | | |
| | | C | VD-700 | 6 | 10 | | | | | | 1 | 1 | | | | | | | | | | | | | | | | |
| | | C | VD-700 | 6 | 10 | | 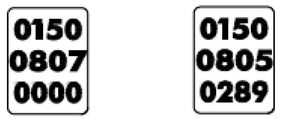 | | | | 1 | 1 | | | | | | | | | | | | | | | | |
| | | C | VD-024 | 72 | 10 | | | 5.00 | | | | | | | | 2 | | X | | | | | | | | | | 4 | |
| EB | 0.270 | A | VD-062AS | 72 | 16 | | BUSINESS SIGN | | | 1 | | | | X | | | | | | | | | | | | | | |
| | | A | VD-062AS | 72 | 16 | | BUSINESS SIGN | | | 1 | | | | | | | | | | | | | | | | | | |
| EB | 0.310 | A | VD-062C | 74.75 | 16 | | TRAVEL INFO | | | 1 | | | | X | | | | | | | | | | | | | | |
| | | A | VD-062BC | 74.75 | 16 | | TRAVEL INFO | | | 1 | | | | | | | | | | | | | | | | | | |
| EB | 0.352 | A | VW-133L | 30 | 30 | | HIDDEN DRIVE LEFT | | | | | | 1 | | X | | | | | | | | | | | | | |
| EB | 0.390 | A | VD-062B | 72 | 16 | | BUSINESS SIGN | | | 1 | | | | X | | | | | | | | | | | | | | |
| | | A | VD-062B | 72 | 16 | | BUSINESS SIGN | | | 1 | | | | | | | | | | | | | | | | | | |
| EB | 0.471 | A | W3-5 | 36 | 36 | | SPEED REDUCTION AHEAD 40 MPH | | | 1 | | | | X | | | | | | | | | | | | | | |
| EB | 0.529 | A | R2-1 | 24 | 30 | | | | | | | | 1 | | X | | | | | | | | | | | | | |
| | | A | R2-1 | 30 | 36 | | | 7.50 | | | | | | | | 1 | | X | | | | | | | | | | 6 |
| | | | | | | | SHEET TOTALS | 12.50 SF | 0.00 SF | 7 EA | 2 EA | 2 EA | 3 EA | 0 EA | 0 EA | 3 EA | | 45 FT | | | | | | | | | |
| | | | | | | | TOWN DIRECTIONAL TOTALS | 143.7 | 0.0 | 27.0 | 10.0 | 10.0 | 31 | 0.0 | 0.0 | 27 | | 405.0 | | | | | | | | | |

**SIGN SUMMARY SHEET**

VERMONT AGENCY OF TRANSPORTATION

PROJECT NAME: **STATEWIDE NORTHEAST**
PROJECT NUMBER: **STPG SIGN (29)**

FILE NAME: **MORRISTOWN EB**
PROJECT MANAGER: **A. GAMBLE**
DESIGNED BY: **D. CROSSLEY**
MORRISTOWN VT 15 EB 1

PLOT DATE: **8/18/2010**
DRAWN BY: **D. CROSSLEY**
CHECKED BY: **A. GAMBLE**
SHEET **10** OF **138**