DIRECTION	MILEPOINT	LOCATION CODE (SHEET 2)	SIGN CODE	WIDTH (IN)	HEIGHT (IN)	SHEETING REMARKS	SIGN LEGEND	NEW SIGNS "A"	NEW SIGNS "B"	EXISTING SIGNS RETAIN	EXISTING SIGNS SALVAGE FROM	EXISTING SIGNS SALVAGE TO	EXISTING SIGNS REMOVE	EXIST POST RETAIN	EXIST POST REMOVE	NUMBER OF NEW POSTS	SQUARE STEEL (IN) 1.75 (LB / FT) 1.88	SQUARE STEEL (IN) 2.00 (LB / FT) 2.42	SQUARE STEEL (IN) 2.50 (LB / FT) 3.35	FOUNDATION	TUBULAR STEEL Ø (IN) 3.00 (LB / FT) 7.60	TUBULAR STEEL Ø (IN) 3.50 (LB / FT) 9.00	TUBULAR STEEL Ø (IN) 4.00 (LB / FT) 10.80	TUBULAR STEEL Ø (IN) 5.00 (LB / FT) 14.60	SIGN FRAME REQUIRED	REMARKS	SIGN DETAIL: DETAIL IN SHS	SIGN DETAIL: DETAIL ON SHEET NUMBER	SIGN DETAIL: DETAIL ON STD SHEET NUMBER
MORRISTOWN EB							FY-FLUORESCENT YELLOW FYG-FLUORESCENT YELLOW GREEN																			"SHS"-STANDARD HIGHWAY SIGNS			
		A	M1-5	24	24			4.00																				E-136B
		A	M6-3	21	15			2.19																		GREEN ON WHITE	X		
		A	M3-2	24	12			2.00																		GREEN ON WHITE	X		
		A	M1-5	24	24			4.00																				E-136B
		A	M6-1	21	15			2.19																		GREEN ON WHITE	X		
EB	2.540	D	R1-1	30	30								1		X											PARK ST VT 15A			
		D	R1-1	36	36			9.00								2		X									X		
EB	2.560	A	M3-2	24	12								1		X														
		A	M1-5A	24	24								1																
		A	M3-2	24	12			2.00								1		X								GREEN ON WHITE	X		
		A	M1-5	24	24			4.00																				E-136B
EB	2.610	A	D2-1	72	10								1		X														
		A	D2-1	72	10								1																
		A	D2-1	72	12		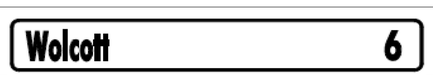	6.00								2		X										4	
		A	D2-1	72	12		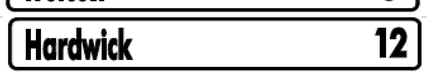	6.00																				4	
SIGN SUMMARY SHEET							SHEET TOTALS	41.38	0.00	0	0	0	5	0	0	5		75										
VERMONT AGENCY OF TRANSPORTATION								SF	SF	EA	EA	EA	EA	EA	EA	EA		FT										
							TOWN DIRECTIONAL TOTALS	143.7	0.0	27.0	10.0	10.0	31	0.0	0.0	27		405.0										

PROJECT NAME: **STATEWIDE NORTHEAST**
PROJECT NUMBER: **STPG SIGN (29)**

FILE NAME: **MORRISTOWN EB** PLOT DATE: **8/18/2010**
PROJECT MANAGER: **A. GAMBLE** DRAWN BY: **D. CROSSLEY**
DESIGNED BY: **D. CROSSLEY** CHECKED BY: **A. GAMBLE**
MORRISTOWN VT 15 EB 6 SHEET **15** OF **138**