| DIRECTION | MILEPOINT | LOCATION CODE (SHEET 2) | SIGN CODE | WIDTH (IN) | HEIGHT (IN) | SHEETING REMARKS | SIGN LEGEND | NEW SIGNS | | EXISTING SIGNS | | | | EXIST POST | | NUMBER OF NEW POSTS | SQUARE STEEL (IN) | | | TUBULAR STEEL Ø (IN) | | | | | SIGN FRAME REQUIRED | REMARKS | SIGN DETAIL | | |
|---|---|---|---|---|---|---|---|---|---|---|---|---|---|---|---|---|---|---|---|---|---|---|---|---|---|---|---|---|
| | | | | | | | | "A" | "B" | RETAIN | SALVAGE FROM | SALVAGE TO | REMOVE | RETAIN | REMOVE | | 1.75 (LB / FT) 1.88 | 2.00 (LB / FT) 2.42 | 2.50 (LB / FT) 3.35 | FOUNDATION | 3.00 (LB / FT) 7.60 | 3.50 (LB / FT) 9.00 | 4.00 (LB / FT) 10.80 | 5.00 (LB / FT) 14.60 | | | DETAIL IN SHS | DETAIL ON SHEET NUMBER | DETAIL ON STD SHEET NUMBER |
| **CORNWALL WESTBOUND** | | | | | | | FY-FLUORESCENT YELLOW<br>FYG-FLUORESCENT YELLOW GREEN | | | | | | | | | | | | | | | | | | | "SHS"-STANDARD HIGHWAY SIGNS | | | |
| WB | 2.830 | F | M3-4 | 24 | 12 | | WEST | | | | | | 1 | | X | | | | | | | | | | | | | |
| | | F | M1-5 | 24 | 24 | | VERMONT 74 | | | | | | 1 | | | | | | | | | | | | | | | |
| | | F | M3-4 | 24 | 12 | | | 2.00 | | | | | | | | 1 | | X | | | | | | | | GREEN ON WHITE SHEETING | X | | |
| | | F | M1-5 | 24 | 24 | | | 4.00 | | | | | | | | | | | | | | | | | | | | E-136B |
| WB | 2.789 | F | R2-1 | 24 | 30 | | SPEED LIMIT 50 | | | 1 | | | | X | | | | | | | | | | | | | | |
| WB | 2.740 | F | D2-1 | 72 | 10 | | | | | | | | 1 | | X | | | | | | | | | | | | | |
| | | F | D2-1 | 72 | 10 | | | | | | | | 1 | | | | | | | | | | | | | | | |
| | | F | D2-1 | 72 | 12 | | 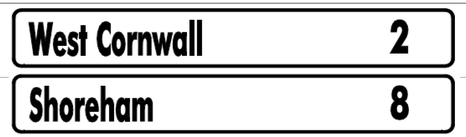 | 6.00 | | | | | | | | 2 | | X | | | | | | | | | 5 |
| | | F | D2-1 | 72 | 12 | | | 6.00 | | | | | | | | | | | | | | | | | | | | 5 |
| WB | 2.659 | F | W11-5 | 30 | 30 | | | | | | | | 1 | | X | | | | | | | | | | | | | |
| | | F | W7-3A | 24 | 18 | | | | | | | | 1 | | | | | | | | | | | | | | | |
| | | F | W11-5 | 30 | 30 | | | 6.25 | | | | | | | | 1 | | X | | | | | | | | X | |
| | | F | W7-3A | 24 | 18 | | | 3.00 | | | | | | | | | | | | | | | | | | X | |
| WB | 2.570 | F | VW-054R | 30 | 30 | | HIDDEN DRIVE RIGHT | | | | | | 1 | | X | | | | | | | | | | | | | |
| WB | 2.461 | F | VW-054R | 30 | 30 | | | 6.25 | | | | | | | | 1 | | X | | | | | | | | INSTALL 350' FROM FIELD DRIVE | | 7 |
| | | | | | | | SHEET TOTALS | 33.50 SF | 0.00 SF | 1 EA | 0 EA | 0 EA | 7 EA | 0 EA | 0 EA | 5 EA | | 75 FT | | | | | | | | | |
| | | | | | | | TOWN DIRECTIONAL TOTALS | 60.3 | 0.0 | 5.0 | 2.0 | 2.0 | 13 | 0.0 | 0.0 | 10 | | 150.0 | | | | | | | | | |

# SIGN SUMMARY SHEET

VERMONT AGENCY OF TRANSPORTATION

PROJECT NAME: **Statewide - Northwest Region**
PROJECT NUMBER: **STPG SIGN(30)**

FILE NAME: **Cornwall WB.xls** PLOT DATE: **8/11/2010**
PROJECT MANAGER: **A. Gamble** DRAWN BY: **T. Guazzoni**
DESIGNED BY: **T. Guazzoni** CHECKED BY: **A. Gamble**
CORNWALL VT 74 WESTBOUND SHEET 1 SHEET **64** OF **131**