DIRECTION	MILEPOINT	LOCATION CODE (SHEET 2)	SIGN CODE	WIDTH (IN)	HEIGHT (IN)	SHEETING REMARKS	SIGN LEGEND	NEW SIGNS "A"	NEW SIGNS "B"	EXISTING SIGNS RETAIN	EXISTING SIGNS SALVAGE FROM	EXISTING SIGNS SALVAGE TO	EXISTING SIGNS REMOVE	EXIST POST RETAIN	EXIST POST REMOVE	NUMBER OF NEW POSTS	SQUARE STEEL (IN) (LB / FT) 1.75 / 1.88	SQUARE STEEL (IN) (LB / FT) 2.00 / 2.42	SQUARE STEEL (IN) (LB / FT) 2.50 / 3.35	TUBULAR STEEL Ø (IN) FOUNDATION	TUBULAR STEEL Ø (IN) (LB / FT) 3.00 / 7.60	TUBULAR STEEL Ø (IN) (LB / FT) 3.50 / 9.00	TUBULAR STEEL Ø (IN) (LB / FT) 4.00 / 10.80	TUBULAR STEEL Ø (IN) (LB / FT) 5.00 / 14.60	SIGN FRAME REQUIRED	REMARKS	SIGN DETAIL: DETAIL IN SHS	SIGN DETAIL: DETAIL ON SHEET NUMBER	SIGN DETAIL: DETAIL ON STD SHEET NUMBER
BRISTOL SOUTHBOUND							FY-FLUORESCENT YELLOW FYG-FLUORESCENT YELLOW GREEN																			"SHS"-STANDARD HIGHWAY SIGNS			
		F	W7-3A	24	18		NEXT 2 MILES			1																	
SB	9.400	F	R2-1	24	30			5.00								1		X								INSTALL AT EXISTING MM	X		
SB	8.538	F	R2-5A	24	30								1		X														
		F	W3-5	36	36			9.00								2		X									X		
SB	8.398	F	R2-1	24	30								1		X														
		F	R2-1	30	36			7.50								1		X									6		
SB	8.250	F	D1-1A	72	10		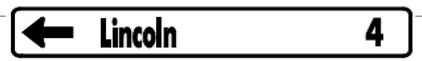						1		X														
		F	D1-1A	72	12			6.00								2		X									5		
SB	8.201	F	R2-1	24	30					1				X														
		F	R2-1	24	30			5.00								1		X									X		
SB	8.125	F	M3-3S	24	12		SOUTH						1		X														
		F	M1-5	30	24		VERMONT 116						1																
		F	M3-4S	24	12		WEST						1																
		F	M1-5	24	24		VERMONT 17						1																
SB	8.100	F	D2-1	72	10								1		X														

SIGN SUMMARY SHEET

VERMONT AGENCY OF TRANSPORTATION

SHEET TOTALS	32.50	0.00	2	0	0	8	0	0	7	105				
	SF	SF	EA	EA	EA	EA	EA	EA	EA	FT				
TOWN DIRECTIONAL TOTALS	322.5	0.0	41.0	2.0	2.0	70	0.0	0.0	49	735.0				

PROJECT NAME: **Statewide - Northwest Region**
PROJECT NUMBER: **STPG SIGN(30)**

FILE NAME: **Bristol SB.xls** PLOT DATE: **8/11/2010**
PROJECT MANAGER: **A. Gamble** DRAWN BY: **T. Guazzoni**
DESIGNED BY: **T. Guazzoni** CHECKED BY: **A. Gamble**
BRISTOL VT 116 SOUTHBOUND SHEET 4 SHEET **104** OF **131**