DIRECTION	MILEPOINT	LOCATION CODE (SHEET 2)	SIGN CODE	WIDTH (IN)	HEIGHT (IN)	SHEETING REMARKS	SIGN LEGEND	NEW SIGNS "A"	NEW SIGNS "B"	EXISTING SIGNS RETAIN	EXISTING SIGNS SALVAGE FROM	EXISTING SIGNS SALVAGE TO	EXISTING SIGNS REMOVE	EXIST POST RETAIN	EXIST POST REMOVE	NUMBER OF NEW POSTS	SQUARE STEEL (IN) 1.75 (LB / FT) 1.88	SQUARE STEEL (IN) 2.00 (LB / FT) 2.42	SQUARE STEEL (IN) 2.50 (LB / FT) 3.35	TUBULAR STEEL Ø (IN) FOUNDATION	TUBULAR STEEL Ø (IN) 3.00 (LB / FT) 7.60	TUBULAR STEEL Ø (IN) 3.50 (LB / FT) 9.00	TUBULAR STEEL Ø (IN) 4.00 (LB / FT) 10.80	TUBULAR STEEL Ø (IN) 5.00 (LB / FT) 14.60	SIGN FRAME REQUIRED	REMARKS	SIGN DETAIL: DETAIL IN SHS	SIGN DETAIL: DETAIL ON SHEET NUMBER	SIGN DETAIL: DETAIL ON STD SHEET NUMBER
ESSEX WESTBOUND							FY-FLUORESCENT YELLOW FYG-FLUORESCENT YELLOW GREEN																			"SHS"-STANDARD HIGHWAY SIGNS			
WB	2.475	F	M3-4	24	12								1		X														
		F	M1-5A	30	24								1																
		F	M6-1	21	15								1																
		F	M4-5	24	12		TO						1																
		F	M1-5A	24	24		VERMONT 15						1																
		F	M6-1	21	15		RIGHT						1																
		F	D1-1A	72	12			6.00								2		X								5	
		F	M3-4	24	12			2.00																	GREEN ON WHITE SHEETING	X		
		F	M1-5	30	24			5.00																			E-136B	
		F	M6-1	21	15			2.19																	GREEN ON WHITE SHEETING	X		
WB	2.470	F	W6-1	36	36		DIVIDED HIGHWAY BEGINS 						1		X															
WB	2.445	F	VR-921	30	30			6.25								1		X								INSTALL 130' +/- WEST OF EXISTING DIVIDED HIGHWAY BEGING SIGN			E-145A
WB	2.390	F	OM1-1	18	18								1		X														
		F	OM1-1	18	18			2.25								1		X										X	
WB	2.389	F	M3-4	24	12			2.00								1		X								GREEN ON WHITE SHEETING. INSTALL 5' +/- WEST OF OBJECT MARKER	X		
							SHEET TOTALS	25.69 SF	0.00 SF	0 EA	0 EA	0 EA	8 EA	0 EA	0 EA	5 EA		75 FT		EA	FT	FT	FT	FT			
							TOWN DIRECTIONAL TOTALS	176.8	24.0	8.0	2.0	2.0	33	0.0	0.0	29		435.0		2.0	30.0								

SIGN SUMMARY SHEET

VERMONT AGENCY OF TRANSPORTATION

PROJECT NAME: **Statewide - Northwest Region**
PROJECT NUMBER: **STPG SIGN(30)**
FILE NAME: **Essex EB.xls** PLOT DATE: **8/11/2010**
PROJECT MANAGER: **A. Gamble** DRAWN BY: **T. Guazzoni**
DESIGNED BY: **T. Guazzoni** CHECKED BY: **A. Gamble**
ESSEX VT 117 WESTBOUND SHEET 3 SHEET **125** OF **131**