DIRECTION	MILEPOINT	LOCATION CODE (SHEET 2)	SIGN CODE	WIDTH (IN)	HEIGHT (IN)	SHEETING REMARKS	SIGN LEGEND	NEW SIGNS "A"	NEW SIGNS "B"	EXISTING SIGNS RETAIN	EXISTING SIGNS SALVAGE FROM	EXISTING SIGNS SALVAGE TO	EXISTING SIGNS REMOVE	EXIST POST RETAIN	EXIST POST REMOVE	NUMBER OF NEW POSTS	SQUARE STEEL (IN) 1.75 (LB / FT) 1.88	SQUARE STEEL (IN) 2.00 (LB / FT) 2.42	SQUARE STEEL (IN) 2.50 (LB / FT) 3.35	TUBULAR STEEL Ø (IN) FOUNDATION	TUBULAR STEEL Ø (IN) 3.00 (LB / FT) 7.60	TUBULAR STEEL Ø (IN) 3.50 (LB / FT) 9.00	TUBULAR STEEL Ø (IN) 4.00 (LB / FT) 10.80	TUBULAR STEEL Ø (IN) 5.00 (LB / FT) 14.60	SIGN FRAME REQUIRED	REMARKS	SIGN DETAIL: DETAIL IN SHS	SIGN DETAIL: DETAIL ON SHEET NUMBER	SIGN DETAIL: DETAIL ON STD SHEET NUMBER
WEATHERSFIELD EB							FY-FLUORESCENT YELLOW FYG-FLUORESCENT YELLOW GREEN																			"SHS"-STANDARD HIGHWAY SIGNS			
		C	M6-1	21	15								1															
		C	M3-4	24	12								1															
		C	M1-5	30	24								1															
		C	M6-1	21	15								1															
		C	M3-2	24	12		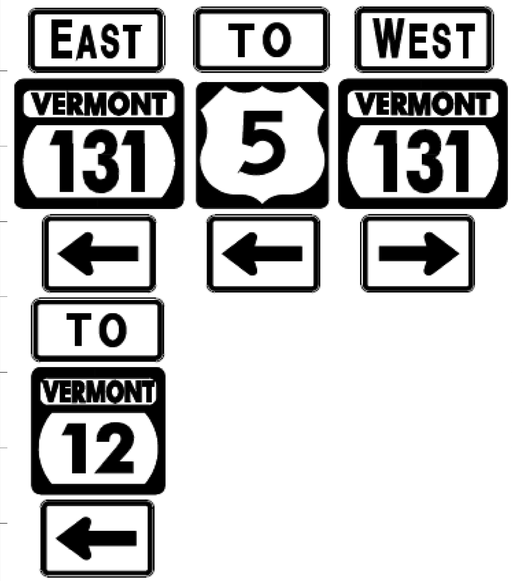	2.00																# 3B	GREEN ON WHITE; (EXISTING POSTS BEING RETAINED BUT WITH A NEW SIGN FRAME)	X		
		C	M1-5	30	24			5.00																				E-136B
		C	M6-1	21	15			2.19																			GREEN ON WHITE	X		
		C	M4-5	24	12			2.00																			GREEN ON WHITE	X		
		C	M1-5	24	24			4.00																						E-136B
		C	M6-1	21	15			2.19																			GREEN ON WHITE	X		
		C	M4-5	24	12			2.00																			BLACK ON WHITE	X		
		C	M1-4	24	24			4.00																				X		
		C	M6-1	21	15			2.19																			BLACK ON WHITE	X		
		C	M3-4	24	12			2.00																			GREEN ON WHITE	X		
		C	M1-5	30	24			5.00																						E-136B
SIGN SUMMARY SHEET							SHEET TOTALS	32.57	0.00	0	0	0	4	0	0	0	0												
								SF	SF	EA	EA	EA	EA	EA	EA	EA	FT												
VERMONT AGENCY OF TRANSPORTATION							TOWN DIRECTIONAL TOTALS	778.3	0.0	47.0	9.0	9.0	180	0.0	0.0	108	1620.0												

PROJECT NAME: **STATEWIDE SOUTHEAST REGION**
PROJECT NUMBER: **STPG SIGN (31)**
FILE NAME: **WEATHERSFIELD EASTBOUND** PLOT DATE: **8/19/2010**
PROJECT MANAGER: **A. GAMBLE** DRAWN BY: **M. MILLER**
DESIGNED BY: **M. MILLER** CHECKED BY: **A. GAMBLE**
WEATHERSFIELD VT-131 EB 20 SHEET **141** OF **175**