DIRECTION	MILEPOINT	LOCATION CODE (SHEET 2)	SIGN CODE	WIDTH (IN)	HEIGHT (IN)	SHEETING REMARKS	SIGN LEGEND	NEW SIGNS "A"	NEW SIGNS "B"	EXISTING SIGNS RETAIN	EXISTING SIGNS SALVAGE FROM	EXISTING SIGNS SALVAGE TO	EXISTING SIGNS REMOVE	EXIST POST RETAIN	EXIST POST REMOVE	NUMBER OF NEW POSTS	SQUARE STEEL (IN) 1.75 (LB / FT) 1.88	SQUARE STEEL (IN) 2.00 (LB / FT) 2.42	SQUARE STEEL (IN) 2.50 (LB / FT) 3.35	FOUNDATION	TUBULAR STEEL Ø (IN) 3.00 (LB / FT) 7.60	TUBULAR STEEL Ø (IN) 3.50 (LB / FT) 9.00	TUBULAR STEEL Ø (IN) 4.00 (LB / FT) 10.80	TUBULAR STEEL Ø (IN) 5.00 (LB / FT) 14.60	SIGN FRAME REQUIRED	REMARKS	SIGN DETAIL: DETAIL IN SHS	SIGN DETAIL: DETAIL ON SHEET NUMBER	SIGN DETAIL: DETAIL ON STD SHEET NUMBER
WEATHERSFIELD WB							FY-FLUORESCENT YELLOW FYG-FLUORESCENT YELLOW GREEN																		"SHS"-STANDARD HIGHWAY SIGNS			
		F	D1-1A	72	12		(SEE PREVIOUS PAGE)	6.00																			4	
WB	8.311	F	M3-4	24	12								1	X											RETAIN THE EXISTING POSTS; REPLACE THE SIGN FRAME			
		F	M1-5	30	24								1															
		F	M6-3	21	15								1															
		F	M3-3	24	12								1															
		F	M1-1	24	24		(9) SIGN ROUTE MARKER ASSEMBLY						1															
		F	M6-3	21	15								1															
		F	M3-1	24	12								1															
		F	M1-1	24	24								1															
		F	M6-1	21	15								1															
		F	M3-4	24	12		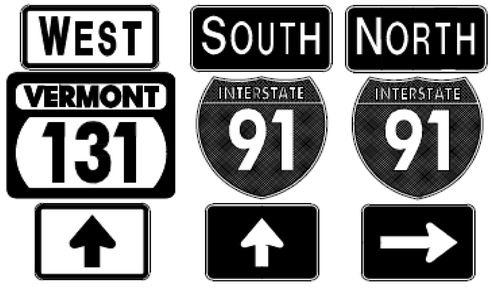	2.00						X								# 3A	GREEN ON WHITE	X		
		F	M1-5	30	24			5.00																				E-136B
		F	M6-3	21	15			2.19																	GREEN ON WHITE	X		
		F	M3-3I	24	12			2.00																	WHITE ON BLUE	X		
		F	M1-1	24	24			4.00																		X		
							SHEET TOTALS	21.19	0.00	0	0	0	9	0	0	0	0											
								SF	SF	EA	EA	EA	EA	EA	EA	EA	FT											
							TOWN DIRECTIONAL TOTALS	644.2	0.0	17.0	1.0	1.0	153	0.0	0.0	78	1170.0											

SIGN SUMMARY SHEET

VERMONT AGENCY OF TRANSPORTATION

PROJECT NAME: STATEWIDE SOUTHEAST REGION
PROJECT NUMBER: STPG SIGN (31)

FILE NAME: WEATHERSFIELD WESTBOUND
PROJECT MANAGER: A. GAMBLE
DESIGNED BY: M. MILLER
WEATHERSFIELD VT-131 WB 6

PLOT DATE: 8/19/2010
DRAWN BY: M. MILLER
CHECKED BY: A. GAMBLE
SHEET 156 OF 175