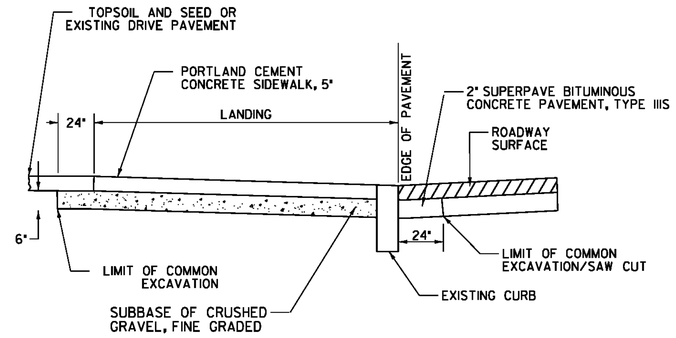

SECTION B–B

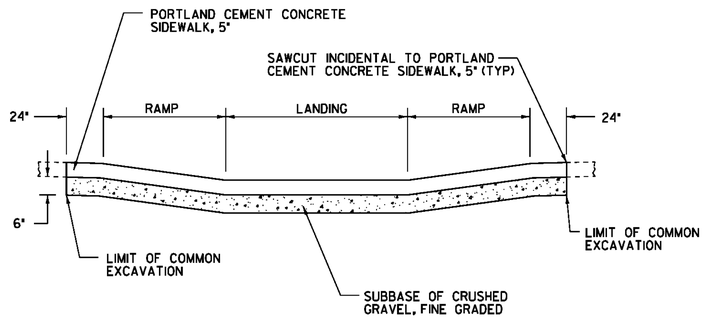

SECTION A–A

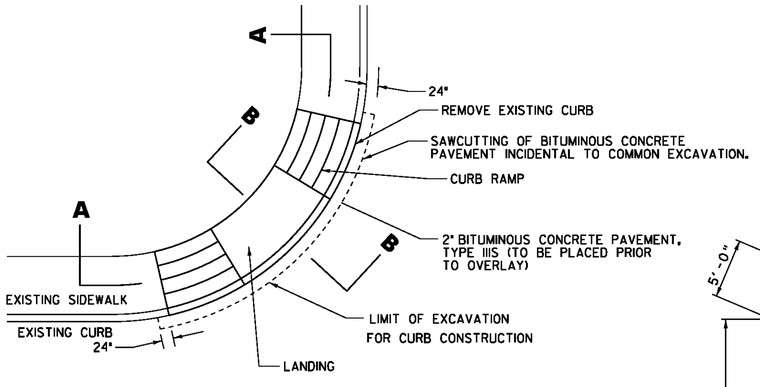

PLAN

SIDEWALK RAMP PAY LIMIT DETAILS

NOTE:

1. THIS DETAIL IS FOR PAY LIMITS ONLY. FOR INDIVIDUAL RAMP CONFIGURATIONS, SLOPES, DIMENSIONS, ETC., SEE VTRANS STANDARDS C-3A/C-3B.
2. SEE PROJECT LAYOUT SHEETS FOR LOCATIONS OF RAMPS TO BE RECONSTRUCTED.
3. REMOVAL OF EXISTING SIDEWALK AND CURB TO BE PAID UNDER ITEM 203.15 COMMON EXCAVATION.
4. NEW BITUMINOUS CONCRETE PAVEMENT SHALL BE PAID UNDER ITEM 490.30 BITUMINOUS CONCRETE PAVEMENT.

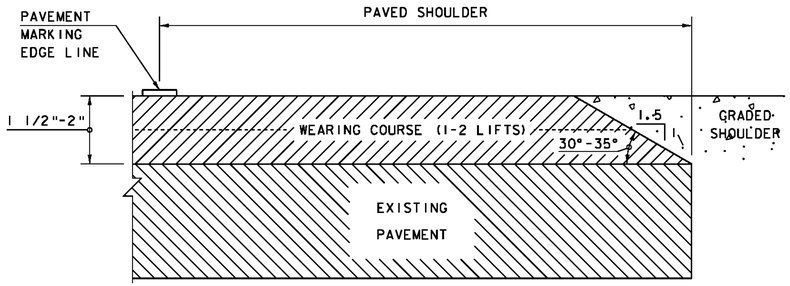

SAFETY EDGE DETAIL

NOT TO SCALE

NOTE: LEVELING COURSE MAY INCLUDE THE "SAFETY EDGE" AT THE CONTRACTOR'S CHOICE.

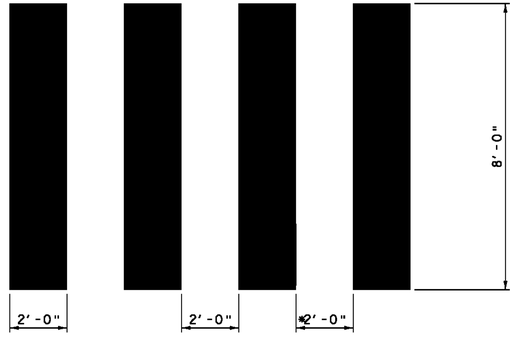

CROSSWALK PATTERN DETAIL

* ADJUST SPACING 12"-24" TO AVOID WHEEL PATHS

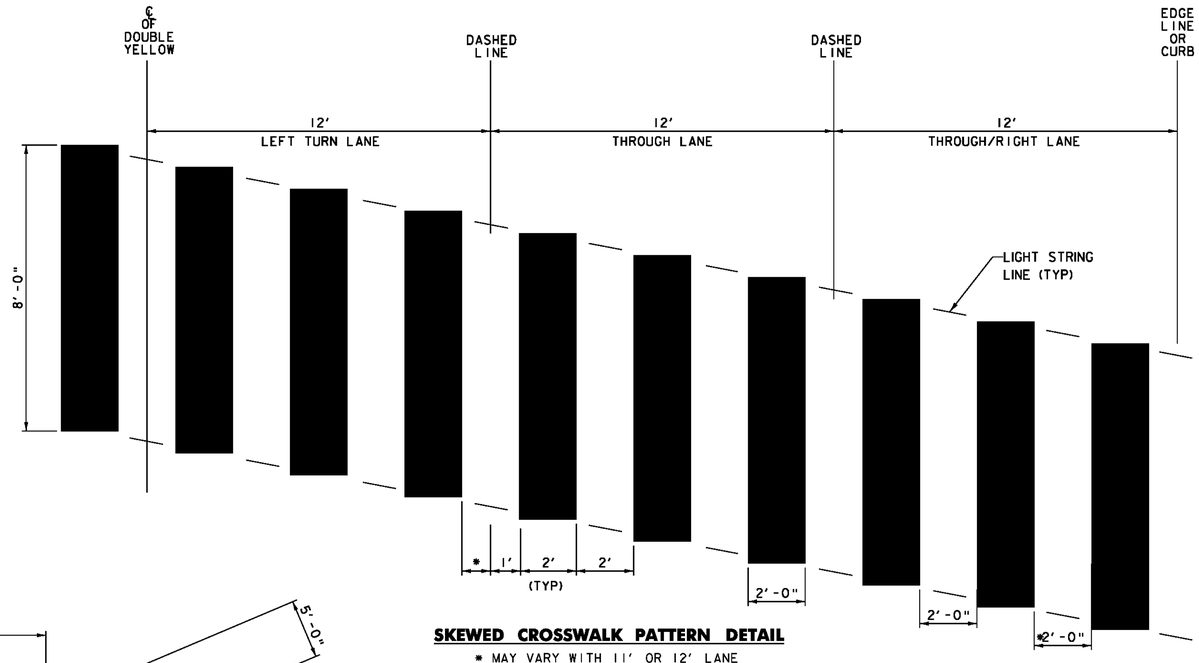

SKEWED CROSSWALK PATTERN DETAIL

* MAY VARY WITH 11' OR 12' LANE

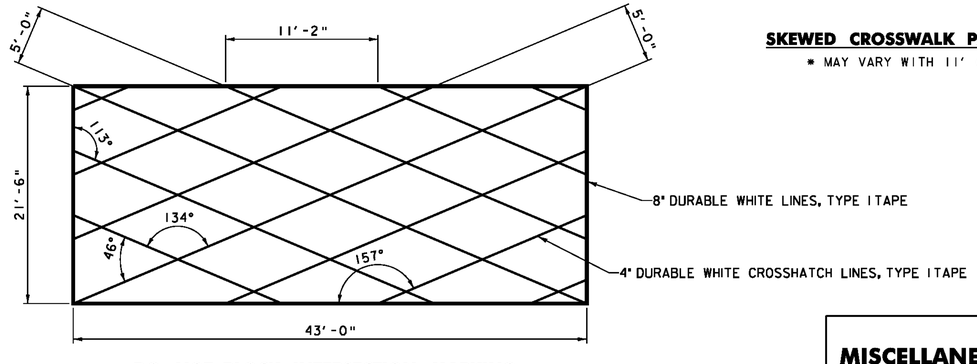

DO NOT BLOCK INTERSECTION MARKING

SOUTH BURLINGTON
STA. 85+85 RT

NOT TO SCALE

MISCELLANEOUS DETAIL SHEET 1

PROJECT NAME: CHARLOTTE - SOUTH BURLINGTON
PROJECT NUMBER: NH 2907(1)

FILE NAME: p10B206.dgn
PROJECT LEADER: CDL
DESIGNED BY: BMB
PLOT FILE: p10B206_98.1
PLOT DATE: 4/19/12
DRAWN BY: BMB
CHECKED BY: EPD
SHEET 98 OF 107