GPS/NGS CONTROL POINTS

GODDARD

PID VT0414
N = 459522.77
E = 1582079.04
ORTHO HEIGHT = 789.35

GENERAL LOCATION, STOCKBRIDGE, VT. OWNERSHIP, EDITH GODDARD, 2678 VT RTE 107, STOCKBRIDGE, VT. 05772. TO REACH FROM THE INTERSECTION OF VT ROUTES 100 AND 107 GO EAST ALONG VT ROUTE 107 FOR 2.7 MI (4.3 KM) TO THE INTERSECTION OF BLACKMER BOULEVARD LEFT AND A GRAVEL DRIVE RIGHT. TURN RIGHT AND GO SOUTHEAST ALONG THE GRAVEL DRIVE FOR ABOUT 75 M (246.1 FT) TO THE SITE OF THE MARK ON THE RIGHT IN THE FRONT LAWN OF THE GODDARD RESIDENCE. THE MARK IS SET FLUSH WITH GROUND SURFACE IN THE TOP OF A ROCK OUTCROP OF WHICH 0.2 M (0.7 FT) IS EXPOSED. IT IS 30.2 M (99.1 FT) WEST SOUTHWEST OF AND ABOUT 3.5 M (11.5 FT) HIGHER THAN THE CENTERLINE OF THE GRAVEL DRIVE, 19.4 M (63.6 FT) NORTHWEST OF THE NORTH CORNER OF THE HOUSE, 28.2 M (92.5 FT) NORTH OF THE WEST CORNER OF THE ADDITION ON THE HOUSE, 8.2 M (26.9 FT) SOUTHWEST OF A FLAG POLE, AND 25.2 M (82.7 FT) NORTHEAST OF POLE NO IC/79-1.

STOCK

PID AA8194
N = 464297.77
E = 1571533.30
ORTHO HEIGHT = 743.47

GENERAL LOCATION, STOCKBRIDGE, 7.5 MI (12.1 KM) SOUTHWEST OF BETHEL, 16 MI (25.7 KM) NORTHEAST OF RUTLAND. OWNERSHIP, ANNABELLE'S RESTAURANT, ED MCMANUS. TO REACH, FROM THE INTERSECTION OF VERMONT ROUTES 100 AND 107 IN STOCKBRIDGE, PROCEED EAST ON ROUTE 100 FOR 600 FT (182.9 M) TO THE STATION ON THE RIGHT IN AN OPEN FIELD. THE DISK IS SET IN THE TOP OF A CONCRETE SEPTIC TANK THAT IS FLUSH WITH THE GROUND. THE MARK IS LOCATED 215 FT (65.5 M) EAST NORTHEAST OF THE CENTERLINE OF ROUTE 107, 152 FT (46.3 M) SOUTH SOUTHWEST OF THE CENTERLINE OF ROUTE 100, 77 FT (23.5 M) WEST NORTHWEST OF A WHITE BOARD FENCE, 2.0 FT (0.6 M) EAST OF A FIBERGLASS WITNESS POST, AND 1.5 FT (0.5 M) NORTH OF THE CENTER OF A 2 FT (0.6 M) MANHOLE COVER.

TRAVERSE TIES

HVCTRL #87 5/8"REBAR SET FLUSH
NORTH = 464191.24
EAST = 1571375.93
ELEV. = 747.11

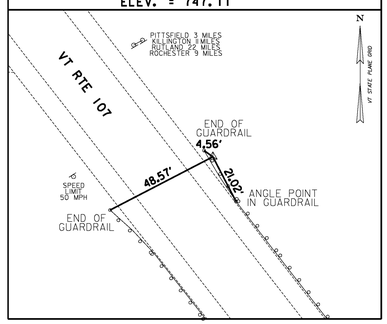

HVCTRL #88 5/8"REBAR SET FLUSH
NORTH = 464650.38
EAST = 1570918.63
ELEV. = 754.66

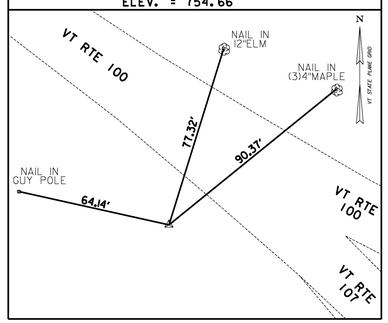

• MAIN TRAVERSE COMPLETED: FEBRUARY 2011 BY M. HUDSON, T. COMSTOCK

ALIGNMENT TIES

NORTH =	NORTH =	NORTH =	NORTH =	NORTH =
EAST =	EAST =	EAST =	EAST =	EAST =

DATUM
VERTICAL NAVD 88(GE01D03) FT
HORIZONTAL NAD 83(2007) sFT
ADJUSTMENT LSQ

VERMONT SURVEY AND ENGINEERING

TIE SHEET #2

PROJECT NAME: STOCKBRIDGE-BETHEL
PROJECT NUMBER: STP 2910(1)

FILE NAME: z10b214_bit_02.dgn
PROJECT LEADER: D.E.G.
DESIGNED BY: L.M.B.
IPARM FILE: z10b214bit02.i

PLOT DATE: 3/17/2014
DRAWN BY: W.G.P.
CHECKED BY: J.P.S.
SHEET 5 OF 397

FILE NAME = V:\Projects\ANY\K2-2242S\CADD_MSTN\z10b214_bit_02.dgn
DATE/TIME = 3/17/2014
USER = 4916