STATE OF VERMONT
AGENCY OF TRANSPORTATION

TRAFFIC SIGN SUMMARY SHEET 19

MILEMARKER, STATION, OR SIGN NUMBER	SIGN LEGEND	EA	SIGN DIMENSIONS WIDTH (in)	HEIGHT (in)	NEW & SALVAGED SIGNS "A"	"B"	SALV SIGN	SALV TIS	EXIST POST RETAIN	SALVAGE	NO. OF POSTS	FLANGED CHANNEL lb/ft 1.12	2.0	3.0	SQUARE STEEL (in) 1.75 lb/ft 1.88	2.0 / 2.42	2.5 / 3.35	ANCHOR	SLEEVE	FOUNDATION	TUBULAR STEEL Ø (in) 3.0 lb/ft 7.6	3.5 / 9.0	4.0 / 10.8	5.0 / 14.6	W-SHAPE STEEL FTG. SIZE 24"	30"	WEIGHT	POST SIZE	FRAME REQUIRED	REMARKS (SHSM = FHWA STANDARD HIGHWAY SIGNS AND MARKINGS BOOK)	DETAIL IN SHSM	DETAIL ON DWG. NUMBER	STD. SHEET NUMBER
VT. ROUTE 107 BETHEL: B 156+66.0, RT	LEGAL LOAD LIMIT 24,000 POUNDS	1	24	30	5.00						1					X		X												SIGN ID CODE VR-017			E-141
	SPEED LIMIT 35	1	24	30	5.00																									SIGN ID CODE R2-1	X		
B 157+11.0, RT	North Rd; STOP; 1070 1404 0297	1	42	12	3.50						1					X		X												DOUBLE SIDED SIGN. SIGN ID CODE D3-1. 12" TOP MOUNTING BRACKET REQUIRED TO INSTALL SIGN ON POST. COSTS ASSOCIATED WITH THIS BRACKET ARE INCIDENTAL TO THE SIGN POST.		145	
		1 1	30 6	30 10	6.25 0.42																									BACK-TO-BACK SIGN ID CODE R1-1 SIGN ID CODE VD-700	X		E-138
B 157+90.0, RT	STOP	1	30	30	6.25						1					X		X												SIGN ID CODE R1-1	X		
B 158+40.0, LT	1070 1404 0300	1	6	10	0.42						1				X			X												SIGN ID CODE VD-700			E-138
B 161+00.0, LT	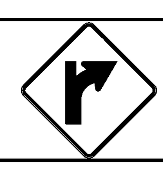	1	36	36	9.00						2					X		X												SIGN ID CODE W1-10bR SIGN SHALL BE FLUORESCENT YELLOW	X		
	XX M.P.H.	1	24	24	4.00																									SIGN ID CODE W13-1P SIGN SHALL BE FLUORESCENT YELLOW	X		
B 162+11.0, RT	LEGAL LOAD LIMIT 24,000 POUNDS	1	24	30	5.00						1					X		X												SIGN ID CODE VR-017			E-141
TOTALS					SF 44.84	SF	EA.	SF				LF	LF	LF	LF 14	LF 84	LF		EA	EA.	LB	LB	LB	LB	EA.	EA.	LB						
												LF (flanged total)			LF 98 (square total)						LB (tubular total)												

FINAL POST LENGTHS ARE TO BE DETERMINED IN THE FIELD. POST SIZES ARE COMPUTED BASED ON INFORMATION FURNISHED ON THE STANDARD SHEETS AND THE VTRANS "SIGN POST DESIGN GUIDELINE."

TRAFFIC SIGN SUMMARY SHEET #19

PROJECT NAME: STOCKBRIDGE-BETHEL
PROJECT NUMBER: STP 2910(1)
FILE NAME: z10b214_tss_19.dgn
PROJECT LEADER: D.E.G.
DESIGNED BY: L.M.B.
IPARM FILE: z10b214tss19.1
PLOT DATE: 3/17/2014
DRAWN BY: W.G.P.
CHECKED BY: J.P.S.
SHEET 140 OF 397

FILE NAME = y:\Projects\ANY\K2\22426\CADD_MSTN\z10b214_tss_19.dgn
DATE/TIME = 3/17/2014
USER = 4916