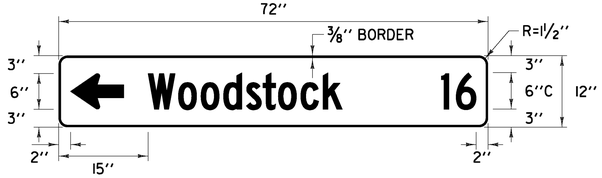

COLOR: WHITE BORDER & TEXT (REFLECTORIZED)
GREEN BACKGROUND (REFLECTORIZED)

MATERIAL: PER VTRANS STANDARD E-123

LOCATION: VT. ROUTE 107
BETHEL:
STA B 86+55.0, LT

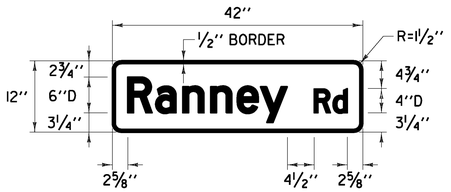

COLOR: WHITE BORDER & TEXT (REFLECTORIZED)
GREEN BACKGROUND (REFLECTORIZED)

MATERIAL: FLAT SHEET ALUMINUM WITH A MINIMUM THICKNESS OF 0.125 INCH

LOCATION: VT. ROUTE 107
STOCKBRIDGE:
STA 134+39.0, RT - DOUBLE SIDED

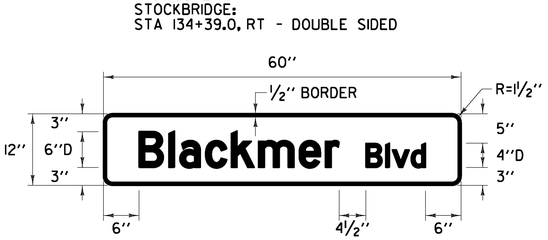

COLOR: WHITE BORDER & TEXT (REFLECTORIZED)
GREEN BACKGROUND (REFLECTORIZED)

MATERIAL: FLAT SHEET ALUMINUM WITH A MINIMUM THICKNESS OF 0.125 INCH

LOCATION: VT. ROUTE 107
STOCKBRIDGE:
STA 141+20.0, LT
STA 141+20.0, LT

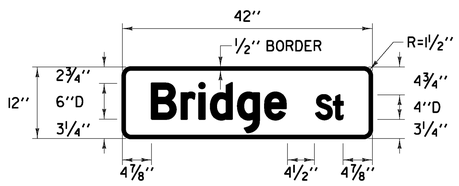

COLOR: WHITE BORDER & TEXT (REFLECTORIZED)
GREEN BACKGROUND (REFLECTORIZED)

MATERIAL: FLAT SHEET ALUMINUM WITH A MINIMUM THICKNESS OF 0.125 INCH

LOCATION: VT. ROUTE 107
STOCKBRIDGE:
STA 232+53.0, LT - DOUBLE SIDED

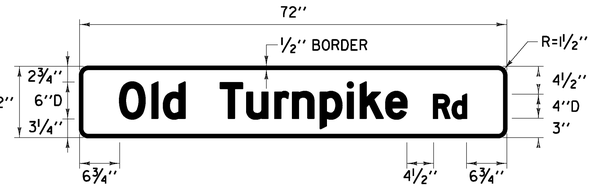

COLOR: WHITE BORDER & TEXT (REFLECTORIZED)
GREEN BACKGROUND (REFLECTORIZED)

MATERIAL: FLAT SHEET ALUMINUM WITH A MINIMUM THICKNESS OF 0.125 INCH

LOCATION: VT. ROUTE 107
BETHEL:
STA B 89+20.0, LT
STA B 89+20.0, LT

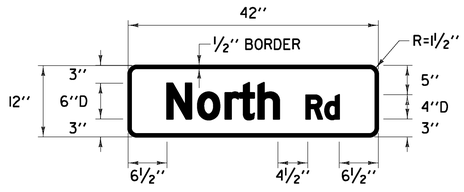

COLOR: WHITE BORDER & TEXT (REFLECTORIZED)
GREEN BACKGROUND (REFLECTORIZED)

MATERIAL: FLAT SHEET ALUMINUM WITH A MINIMUM THICKNESS OF 0.125 INCH

LOCATION: VT. ROUTE 107
BETHEL:
STA B 157+11.0, RT - DOUBLE SIDED

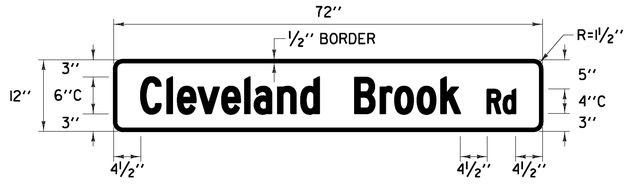

COLOR: WHITE BORDER & TEXT (REFLECTORIZED)
GREEN BACKGROUND (REFLECTORIZED)

MATERIAL: FLAT SHEET ALUMINUM WITH A MINIMUM THICKNESS OF 0.125 INCH

LOCATION: VT. ROUTE 107
BETHEL:
STA B 95+95.0, RT
STA B 95+95.0, RT

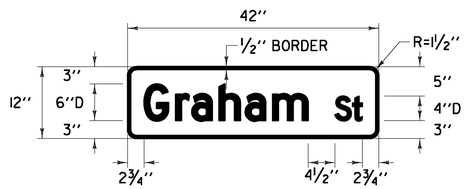

COLOR: WHITE BORDER & TEXT (REFLECTORIZED)
GREEN BACKGROUND (REFLECTORIZED)

MATERIAL: FLAT SHEET ALUMINUM WITH A MINIMUM THICKNESS OF 0.125 INCH

LOCATION: VT. ROUTE 107
BETHEL:
STA B 162+31.0, RT - DOUBLE SIDED

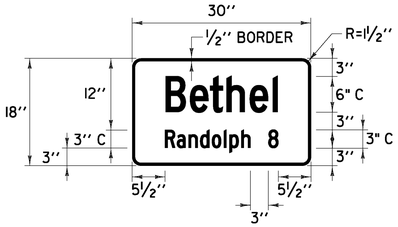

COLOR: WHITE BORDER & TEXT (REFLECTORIZED)
GREEN BACKGROUND (REFLECTORIZED)

MATERIAL: PER VTRANS STANDARD E-128A

LOCATION: VT. ROUTE 107
BETHEL:
STA B 154+68.0, RT

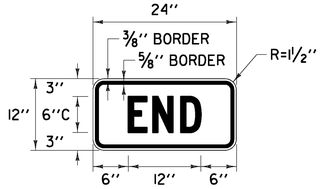

COLOR: GREEN BORDER & TEXT (REFLECTORIZED)
WHITE BACKGROUND (REFLECTORIZED)

MATERIAL: PER VTRANS STANDARD E-136B

LOCATION: VT. ROUTE 107
STOCKBRIDGE:
STA 3+77.0, LT

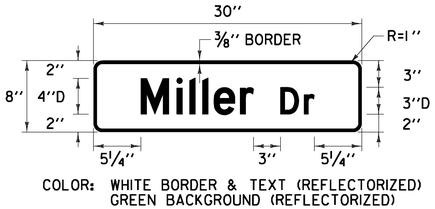

COLOR: WHITE BORDER & TEXT (REFLECTORIZED)
GREEN BACKGROUND (REFLECTORIZED)

MATERIAL: FLAT SHEET ALUMINUM WITH A MINIMUM THICKNESS OF 0.125 INCH

LOCATION: VT. ROUTE 107
BETHEL:
STA B 169+98.0, LT - DOUBLE SIDED

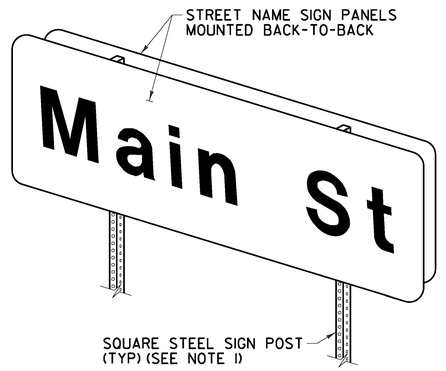

TWO POST STREET NAME SIGN INSTALLATION
NOTE: **FOR STREET NAME >42''**

1. SEE VTRANS STD T-45 FOR SQUARE STEEL SIGN POST DETAILS & POST SPACING REQUIREMENTS.

TRAFFIC SIGN DETAIL SHEET #2	PROJECT NAME: STOCKBRIDGE-BETHEL	
	PROJECT NUMBER: STP 2910(1)	
	FILE NAME: z10b214_sds_02.dgn	PLOT DATE: 3/17/2014
	PROJECT LEADER: D.E.G.	DRAWN BY: W.G.P.
	DESIGNED BY: L.M.B.	CHECKED BY: J.P.S.
	IPARM FILE: z10b214sds02.i	SHEET 145 OF 397

FILE NAME = V:\Projects\ANY\K2\22426\CADD_MSTN\z10b214_sds_02.dgn
DATE/TIME = 3/17/2014
USER = 4916