STATE OF VERMONT
AGENCY OF TRANSPORTATION

TRAFFIC SIGN SUMMARY SHEET 13

MILEMARKER, STATION, OR SIGN NUMBER	SIGN LEGEND	SIGN DIMENSIONS EA	WIDTH (in)	HEIGHT (in)	NEW & SALVAGED SIGNS "A"	"B"	SALV SIGN	SALV TIS	EXIST POST RETAIN	SALVAGE	NEW SIGN POSTS NO. OF POSTS	FLANGED CHANNEL lb/ft 1.12	2.0	3.0	SQUARE STEEL (in) lb/ft 1.75	2.0	2.5	ANCHOR	SLEEVE	TUBULAR ALUMINUM Ø (in) lb/ft 3.0	4.0	4.0 MOD	TUBULAR STEEL Ø (in) FOUND-ATION	lb/ft 3.0	3.5	4.0	5.0	W-SHAPE STEEL FTG. SIZE 24"	30"	WEIGHT	POST SIZE	SIGN FRAME REQUIRED	REMARKS	SIGN DETAIL DETAIL IN SHSM BOOK	DETAIL ON SHEET NUMBER	STD. SHEET NUMBER
																				1.3	1.7	1.7		7.6	9.0	10.8	14.6									
BAKERSFIELD CONT.																																				
54+00, LT		1	30	30	6.25						1					X		X														W2-7L VARIATION		100	
62+73, LT		1	24	30	5.00						1					X		X														VR-017			E-141
62+78, LT	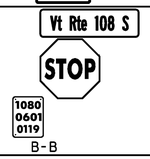	1 1 1	54 30 6	12 30 10	4.50 6.25 0.42						2					X		X														D3-1 R1-1 VD-700 MOUNTED FACING VERMONT ROUTE 108	 X 	99 	 E-138
63+70, LT		1	54	12	4.50						2					X		X														D3-1		99	
72+69, RT		1	6	8	0.33						1				X			X														VD-701			E-134
72+79, LT		1	6	8	0.33						1				X			X														VD-701			E-134
73+92, LT		1	6	10	0.42						1				X			X														VD-700			E-138
80+18, RT		1	24	30	5.00						1					X		X														VR-017			E-141
80+30, RT	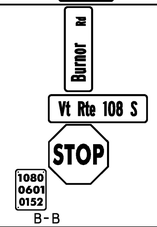	1 1 1 1	36 54 30 6	12 12 30 10	3.00 4.50 6.25 0.42						2					X		X														D3-1 INSTALL STREET SIGNS 90 DEGREES TO EACH OTHER ABOVE STOP SIGN D3-1 R1-1 VD-700	 X 	99 99 	 E-138
84+48, RT		1	6	10	0.42						1				X			X														VD-700			E-138
												FT	FT	FT	FT 50	FT 138	FT		EA	LB	LB	LB		LB	LB	LB	LB								
"SHSM"-STANDARD HIGHWAY SIGNS AND MARKINGS FINAL POST LENGTHS ARE TO BE DETERMINED IN THE FIELD. POST SIZES ARE COMPUTED BASED ON INFORMATION FURNISHED ON THE STANDARD SHEETS AND THE VTRANS "SIGN POST DESIGN GUIDELINE."					**TOTALS**	SF 47.59	SF	EA.	SF			FT			FT 188					LB			EA.		LB			EA.	EA.	LB					

TRAFFIC SIGN SUMMARY SHEET #13

PROJECT NAME: CAMBRIDGE-BAKERSFIELD
PROJECT NUMBER: STP 2926(1)

FILE NAME: p10b258.dgn
PROJECT LEADER: JLL
DESIGNED BY: STANTEC
IPARM FILE: p10b258tss13.i

PLOT DATE: 11/15/2012
DRAWN BY: STANTEC
CHECKED BY: STANTEC
SHEET 93 OF 387