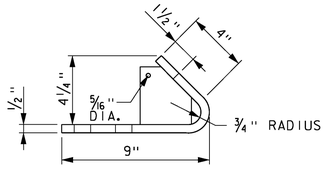

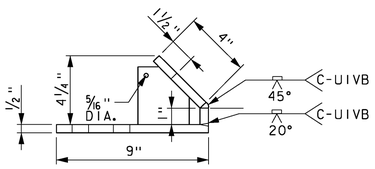

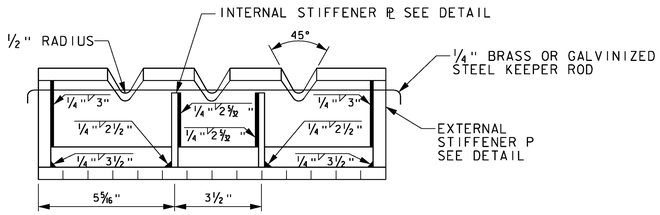

ANCHOR ANGLE DETAILS
NOT TO SCALE

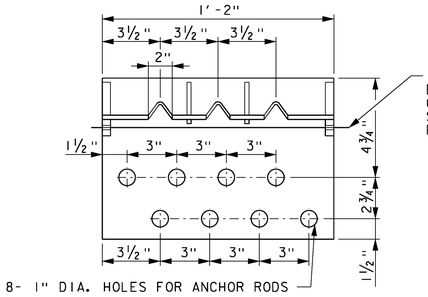

BENT PLATE ANCHOR ANGLE DETAILS
NOT TO SCALE

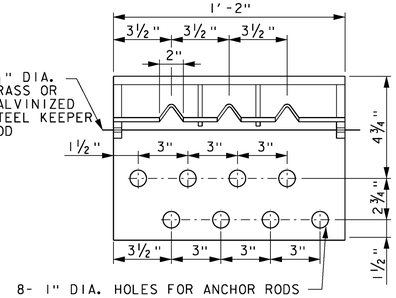

WELDED PLATE ANCHOR ANGLE DETAILS
NOT TO SCALE

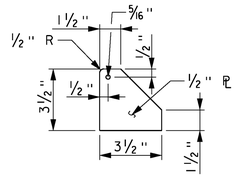

EXTERNAL STIFFENER PL ANCHOR ANGLE DETAILS
NOT TO SCALE

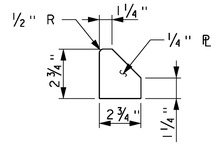

INTERNAL STIFFENER PL ANCHOR ANGLE DETAILS
NOT TO SCALE

WASHER	WASHER SERIES	INSIDE DIAMETER "A"			OUTSIDE DIAMETER "B"			THICKNESS "C"		
		BASIC	TOLERANCE		BASIC	TOLERANCE		BASIC	MAX.	MIN.
			PLUS	MINUS		PLUS	MINUS			
¾"	REGULAR	0.812	0.030	0.007	1.469	0.030	0.007	0.134	0.160	0.108
	WIDE	0.812	0.030	0.007	2.000	0.030	0.007	0.165	0.192	0.136
½"	NARROW	0.531	0.015	0.005	1.062	0.030	0.007	0.095	0.121	0.074

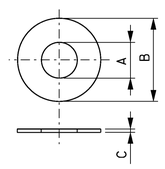

WASHER TABLE AND WASHER DETAIL
NOT TO SCALE

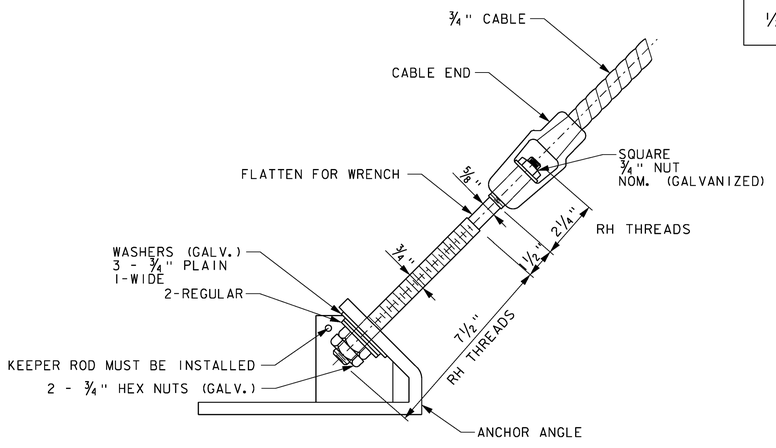

CABLE END ASSEMBLY TO ANCHOR ANGLE DETAILS
NOT TO SCALE

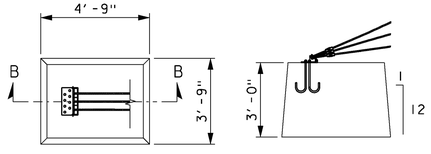

PLAN SECTION B-B

CONCRETE ANCHOR
NOT TO SCALE

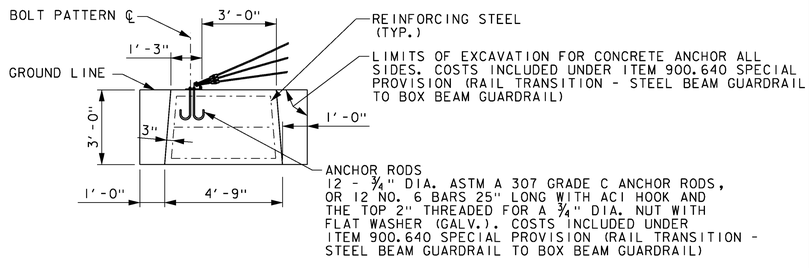

ANCHOR UNIT DETAIL
NOT TO SCALE

McFarland Johnson

PROJECT NAME:	WARREN
PROJECT NUMBER:	BRF 013-4(32)
FILE NAME: z10b424grdtls.dgn	PLOT DATE: 03-OCT-2013
PROJECT LEADER: R. YOUNG	DRAWN BY: P. DUSTIN
DESIGNED BY: D. KULL	CHECKED BY: T. KENDRICK
GUARDRAIL TRANSITION DETAILS (2 OF 2)	SHEET 12 OF 42