STATE OF VERMONT
AGENCY OF TRANSPORTATION

TRAFFIC SIGN SUMMARY SHEET 2

MILEMARKER, STATION, OR SIGN NUMBER	SIGN LEGEND	SIGN DIMENSIONS EA	WIDTH (in)	HEIGHT (in)	NEW & SALVAGED SIGNS "A"	"B"	SALV SIGN	SALV TIS	EXIST POST RETAIN	EXIST POST SALVAGE	NEW SIGN POSTS NO. OF POSTS	FLANGED CHANNEL lb/ft 1.12	2.0	3.0	SQUARE STEEL (in) lb/ft 1.75 1.88	2.0 2.42	2.5 3.35	ANCHOR	SLEEVE	TUBULAR ALUMINUM Ø (in) lb/ft 3.0 1.3	4.0 1.7	4.0 MOD 1.7	FOUNDATION	TUBULAR STEEL Ø (in) lb/ft 3.0 7.6	3.5 9.0	4.0 10.8	5.0 14.6	W-SHAPE STEEL FTG. SIZE 24"	30"	WEIGHT	POST SIZE	SIGN REQUIRED	REMARKS SHSM = FHWA STANDARD HIGHWAY SIGNS AND MARKINGS BOOK	SIGN DETAIL DETAIL IN SHSM	DETAIL ON DWG. NUMBER	STD. SHEET NUMBER
STA. 1+83 RT MONTGOMERY		1	36	36	9.00						2					X		X																W11-8	SHSM		
STA. 4+97 RT MONTGOMERY		1	30	30	6.25						1					X		X																R1-1	SHSM		
STA. 5+62 RT MONTGOMERY	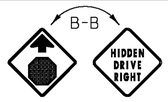	1 1	30 30	30 30	6.25 6.25						1					X		X																W3-1 VW-054	SHSM		 E-154
STA. 5+62 LT MONTGOMERY	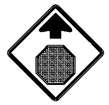	1	30	30	6.25						1					X		X																W3-1	SHSM		
STA. 7+05 LT MONTGOMERY		1	36	12	3.00						1					X		X																D3-1		98A	
STA. 7+40 RT MONTGOMERY		1	24	30	5.00						1					X		X																R2-1	SHSM		
FINAL POST LENGTHS ARE TO BE DETERMINED IN THE FIELD. POST SIZES ARE COMPUTED BASED ON INFORMATION FURNISHED ON THE STANDARD SHEETS AND THE VTRANS "SIGN POST DESIGN GUIDELINE."												LF	LF	LF	LF	LF 105	LF		EA.	LB	LB	LB		LB	LB	LB	LB									
TOTALS		SF 42.00			SF		EA. -	SF				LF			LF 105					LB			EA.	LB				EA.	EA.	LB						

TRAFFIC SIGN SUMMARY SHEET 2

PROJECT NAME: MONTGOMERY-WESTFIELD
PROJECT NUMBER: STP 2906(1)

FILE NAME: p10C190.dgn
PROJECT LEADER: CDL
DESIGNED BY: SJL
PLOT FILE: p10C190_83.1

PLOT DATE: 9/5/12
DRAWN BY: SJL
CHECKED BY: CDL
SHEET 83 OF 178