STATE OF VERMONT
AGENCY OF TRANSPORTATION

TRAFFIC SIGN SUMMARY SHEET

MILEMARKER, STATION, OR SIGN NUMBER	SIGN LEGEND	SIGN DIMENSIONS EA	WIDTH (in)	HEIGHT (in)	NEW & SALVAGED SIGNS "A"	"B"	SALV SIGN	SALV TIS	EXIST POST RETAIN	SALVAGE	NEW SIGN POSTS NO. OF POSTS	FLANGED CHANNEL lb/ft 1.12	2.0	3.0	SQUARE STEEL (in) lb/ft 1.75 1.88	2.0 2.42	2.5 3.35	ANCHOR	SLEEVE	TUBULAR ALUMINUM Ø (in) lb/ft 3.0 1.3	4.0 1.7	4.0 MOD 1.7	FOUND-ATION	TUBULAR STEEL Ø (in) lb/ft 3.0 7.6	3.5 9.0	4.0 10.8	5.0 14.6	W-SHAPE STEEL FTG. SIZE 24"	30"	WEIGHT	POST SIZE	SIGN FRAME REQUIRED	REMARKS	SIGN DETAIL DETAIL ON SHEET NUMBER	STD. SHEET NUMBER
28+75.00 RT	BRIDGE 77 VT12	1	6	8	0.33						1					X		X																VD-701		T-42
28+93.93 LT		1	30	30	6.25						1					X		X																W2-2		E-155
	HORN OF THE MOON RD	1	30	15	3.13						-					-		-																W16-8p	THIS SHEET	
29+75.00 LT	BRIDGE 77 VT12	1	6	8	0.33						1					X		X																VD-701		T-42
30+89.96 LT	STOP	1	30	30	6.25						1					X		X																R1-1		E-143
	0120 1210 0060	1	6	10	0.42						1					-		-																VD-700		T-44
31+38.00 LT	LEGAL LOAD LIMIT 24,000 POUNDS	1	24	30	5.00						1					X		X																VR-017		E-141

SHS = STANDARD HIGHWAY SIGNS BOOK

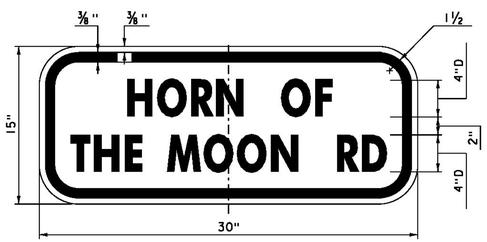

W16-8p

COLORS: LEGEND - BLACK
BACKGROUND - YELLOW (RETROREFLECTIVE)

DIMENSIONS WILL MATCH SISTER SIGN
APPROACH FROM OPPOSITE DIRECTION

FINAL POST LENGTHS ARE TO BE DETERMINED IN THE FIELD.

									FT	FT	FT	FT	FT 50	FT		EA	LB	LB	LB		LB	LB	LB	LB						
TOTALS	SF 21.71	SF	EA.	SF			FT		FT 50						LB		EA.	LB					EA.	EA.	LB					

PROJECT NAME: MIDDLESEX
PROJECT NUMBER: BRF 024-1(37)

FILE NAME: s10c220signs.dgn
PROJECT LEADER: C. CARLSON
DESIGNED BY: H. SALLS
TRAFFIC SIGN SUMMARY

PLOT DATE: 06-FEB-2015
DRAWN BY: R. PELLETT
CHECKED BY: H. SALLS
SHEET 15 OF 46