STATE OF VERMONT
AGENCY OF TRANSPORTATION

TRAFFIC SIGN SUMMARY SHEET #3

SHSM = FHWA 2004 STANDARD HIGHWAY SIGNS AND MARKINGS BOOK AND THE 2012 SUPPLEMENT TO THE 2004 EDITION

MILEMARKER, STATION, OR SIGN NUMBER	SIGN LEGEND	SIGN DIMENSIONS			NEW & SALVAGED SIGNS				EXIST POST		NEW SIGN POSTS																	REMARKS	SIGN DETAIL		
												SQUARE STEEL (in)					TUBULAR ALUMINUM Ø (in)			TUBULAR STEEL Ø (in)					W-SHAPE STEEL							
												1.75	2.0	2.5			3.0	4.0	4.0 MOD		3.0	3.5	4.0	5.0	FTG. SIZE							
												lb/ft					lb/ft				lb/ft											
		EA	WIDTH (in)	HEIGHT (in)	"A"	"B"	SALV SIGN	SALV TIS	RETAIN	SALVAGE	NO. OF POSTS	1.88	2.42	3.35	ANCHOR	SLEEVE	1.3	1.7	1.7	FOUND-ATION	7.6	9.0	10.8	14.6	24"	30"	WEIGHT	POST SIZE	SIGN REQUIRED		SHSM	DETAIL ON SHEET NUMBER	STD. SHEET NUMBER
244+02 LT		1	30	30	6.25						1		X		X															WI-5R	X		
		1	18	18	2.25																									WI3-IP	X		
250+15 RT		1	6	10	0.42						1	X			X															VD-701		84	
250+70 LT		1	6	10	0.42						1	X			X															VD-701		84	
256+00 RT		1	36	36	9.00						2		X		X															WI-1MeL		87	
		1	24	24	4.00																									WI3-IP	X		
259+00 RT		1	18	24	3.00						1		X		X															WI-8 ASTM TYPE IX FLUORESCENT YELLOW SHEETING	X		
259+00 RT		1	18	24	3.00						1		X		X															WI-8 ASTM TYPE IX FLUORESCENT YELLOW SHEETING	X		
259+44 RT		1	24	30	5.00						1		X		X															VR-017			E-141
259+46 LT	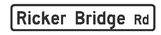	1	66	12	5.50						2		X		X																	86	
		1	30	30	6.25																									RI-1	X		
259+76 LT		1	24	30	5.00						1		X		X															VR-017			E-141
259+76 RT	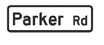	1	39	12	3.25						1		X		X																	86	
		1 1	30 6	30 10	6.25 0.42																									RI-1 VD-700 BACK TO BACK	X		E-138
												FT 16	FT 150	FT		EA	LB	LB	LB		LB	LB	LB	LB									
	SHEET TOTALS				SF 60.01	SF	EA.	SF				FT 166					LB			EA.	LB				EA.	EA.	LB					

FINAL POST LENGTHS ARE TO BE DETERMINED IN THE FIELD. POST SIZES ARE COMPUTED BASED ON INFORMATION FURNISHED ON THE STANDARD SHEETS AND VTRANS "SIGN POST DESIGN GUIDELINE."

TRAFFIC SIGN SUMMARY SHEET #3

PROJECT NAME: VERSHIRE-THETFORD
PROJECT NUMBER: STP 2911(1)

FILE NAME: p10c224.dgn
PROJECT LEADER: PTS
DESIGNED BY: NLL
IPARM FILE NAME: 10C224_70

PLOT DATE: 1/29/2013
DRAWN BY: SNG
CHECKED BY: PTS
SHEET 70 OF 232