STATE OF VERMONT
AGENCY OF TRANSPORTATION

TRAFFIC SIGN SUMMARY SHEET 10

MILEMARKER, STATION, OR SIGN NUMBER	SIGN LEGEND	SIGN DIMENSIONS EA	WIDTH (in)	HEIGHT (in)	NEW & SALVAGED SIGNS "A"	"B"	SALV SIGN	SALV TIS	EXIST POST RETAIN	SALVAGE	NEW SIGN POSTS NO. OF POSTS	FLANGED CHANNEL lb/ft 1.12	2.0	3.0	SQUARE STEEL (in) lb/ft 1.75	2.0	2.5	ANCHOR	SLEEVE	TUBULAR ALUMINUM Ø (in) lb/ft 3.0	4.0	4.0 MOD	TUBULAR STEEL Ø (in) lb/ft FOUND-ATION	3.0	3.5	4.0	5.0	W-SHAPE STEEL FTG. SIZE 24"	30"	WEIGHT	POST SIZE	SIGN FRAME REQUIRED	REMARKS	SIGN DETAIL DETAIL IN SHSM BOOK	DETAIL ON SHEET NUMBER	STD. SHEET NUMBER
ESSEX (CONT.)																																				
107+50, RT		1 1	36 42	36 10	9.00 2.92						2					X		X															WI-10L WI6-8p	X	 68	
108+90, RT		1	6	8	0.33						1				X			X															VD-70I			E-134
109+30, LT		1	6	8	0.33						1				X			X															VD-70I			E-134
110+42, RT		1	48	12	4.00						2					X		X															D3-1		67	
110+85, RT		1	36x36x36		3.90						1					X		X															R1-2	X		
110+89, RT	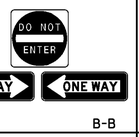 B-B	1 2	30 36	30 12	6.25 6.00						1					X		X															R5-1 R6-1 MOUNT BACK-TO-BACK BELOW AND PERPENDICULAR TO THE R5-1 SIGN	X		
110+93, RT		1 1	30 36	30 12	6.25 3.00						1					X		X															R5-1 R6-1 MOUNT BELOW AND PERPENDICULAR TO THE R5-1 SIGN FACING OSGOOD HILL ROAD	X		
110+95, RT		1	30	30	6.25						1					X		X															R1-1	X		
111+19, RT		1	24	30	5.00						1					X		X															VR-017			E-141
"SHSM"-STANDARD HIGHWAY SIGNS AND MARKINGS FINAL POST LENGTHS ARE TO BE DETERMINED IN THE FIELD. POST SIZES ARE COMPUTED BASED ON INFORMATION FURNISHED ON THE STANDARD SHEETS AND THE VTRANS "SIGN POST DESIGN GUIDELINE."												FT	FT	FT	FT 22	FT 145	FT		EA	LB	LB	LB		LB	LB	LB	LB								
	TOTALS				SF 53.23	SF	EA. 1	SF				FT			FT 167					LB			EA.	LB				EA.	EA.	LB					

TRAFFIC SIGN SUMMARY SHEET #10

PROJECT NAME: ESSEX-WESTFORD
PROJECT NUMBER: STP 2912(1)

FILE NAME: p10c226.dgn
PROJECT LEADER: JLL
DESIGNED BY: STANTEC
IPARM FILE: p10c226tss10.i

PLOT DATE: 2/20/2013
DRAWN BY: STANTEC
CHECKED BY: STANTEC
SHEET 60 OF 239