STATE OF VERMONT
AGENCY OF TRANSPORTATION

TRAFFIC SIGN SUMMARY SHEET 14

MILEMARKER, STATION, OR SIGN NUMBER	SIGN LEGEND	SIGN DIMENSIONS EA	WIDTH (in)	HEIGHT (in)	NEW & SALVAGED SIGNS "A"	"B"	SALV SIGN	SALV TIS	EXIST POST RETAIN	SALVAGE	NEW SIGN POSTS NO. OF POSTS	FLANGED CHANNEL lb/ft 1.12	2.0	3.0	SQUARE STEEL (in) 1.75 lb/ft 1.88	2.0 lb/ft 2.42	2.5 lb/ft 3.35	ANCHOR	SLEEVE	TUBULAR ALUMINUM Ø (in) 3.0 lb/ft 1.3	4.0 lb/ft 1.7	4.0 MOD lb/ft 1.7	FOUND-ATION	TUBULAR STEEL Ø (in) 3.0 lb/ft 7.6	3.5 lb/ft 9.0	4.0 lb/ft 10.8	5.0 lb/ft 14.6	W-SHAPE STEEL FTG. SIZE 24"	30"	WEIGHT	POST SIZE	SIGN FRAME REQUIRED	REMARKS	SIGN DETAIL DETAIL IN SHSM BOOK	DETAIL ON SHEET NUMBER	STD. SHEET NUMBER
WESTFORD (CONT.)																																					
22+65, LT		1	36	36	9.00						2					X		X																	S3-1 (FLUORESCENT YELLOW-GREEN)	X		
31+68, RT		1	6	10	0.42						1				X			X																	VD-700			E-138
34+20, RT							1				1					X		X																	MOUNT SALVAGED SIGN ON NEW POST			
35+50, LT		1	30	30	6.25						1					X		X																	W11-5	X		
42+24, LT		1	6	10	0.42						1				X			X																	VD-700			E-138
52+50, LT		1	24	30	5.00						1					X		X																	R2-1	X		
52+80, RT		1 1	24 6	30 10	5.00 0.42						1					X		X																	R2-1 VD-700	X		 E-138
54+91, LT	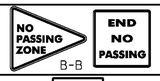	1 1	30 48x48x36	30	6.25 5.56						2					X		X																	VR-417 W14-3	 X		E-141
54+91, RT		1	24	30	5.00						1					X		X																	R4-1	X		
58+71, LT		1	36	36	9.00						2					X		X																	S3-1 (FLUORESCENT YELLOW-GREEN)	X		
59+71, LT		1	30	30	6.25						1					X		X																	VW-054			E-154
												FT	FT	FT	FT 22	FT 182	FT		EA	LB	LB	LB		LB	LB	LB	LB								
	TOTALS				SF 58.57	SF	EA. 1	SF				FT			FT 204					LB			EA.	LB				EA.	EA.	LB					

"SHSM"-STANDARD HIGHWAY SIGNS AND MARKINGS

FINAL POST LENGTHS ARE TO BE DETERMINED IN THE FIELD. POST SIZES ARE COMPUTED BASED ON INFORMATION FURNISHED ON THE STANDARD SHEETS AND THE VTRANS "SIGN POST DESIGN GUIDELINE."

TRAFFIC SIGN SUMMARY SHEET #14

PROJECT NAME: ESSEX-WESTFORD
PROJECT NUMBER: STP 2912(I)

FILE NAME: p10c226.dgn
PROJECT LEADER: JLL
DESIGNED BY: STANTEC
IPARM FILE: p10c226tss14.i

PLOT DATE: 2/20/2013
DRAWN BY: STANTEC
CHECKED BY: STANTEC
SHEET 64 OF 239