STATE OF VERMONT
AGENCY OF TRANSPORTATION

TRAFFIC SIGN SUMMARY SHEET 10

MILEMARKER, STATION, OR SIGN NUMBER	SIGN LEGEND	SIGN DIMENSIONS EA	SIGN DIMENSIONS WIDTH (in)	SIGN DIMENSIONS HEIGHT (in)	NEW & SALVAGED SIGNS "A"	NEW & SALVAGED SIGNS "B"	NEW & SALVAGED SIGNS SALV SIGN	NEW & SALVAGED SIGNS SALV TIS	EXIST POST RETAIN	EXIST POST SALVAGE	NEW SIGN POSTS NO. OF POSTS	FLANGED CHANNEL lb/ft 1.12	FLANGED CHANNEL lb/ft 2.0	FLANGED CHANNEL lb/ft 3.0	SQUARE STEEL (in) lb/ft 1.75 1.88	SQUARE STEEL (in) lb/ft 2.0 2.42	SQUARE STEEL (in) lb/ft 2.5 3.35	ANCHOR	SLEEVE	TUBULAR ALUMINUM Ø (in) lb/ft 3.0 1.3	TUBULAR ALUMINUM Ø (in) lb/ft 4.0 1.7	TUBULAR ALUMINUM Ø (in) lb/ft 4.0 MOD 1.7	TUBULAR STEEL Ø (in) FOUNDATION	TUBULAR STEEL Ø (in) lb/ft 3.0 7.6	TUBULAR STEEL Ø (in) lb/ft 3.5 9.0	TUBULAR STEEL Ø (in) lb/ft 4.0 10.8	TUBULAR STEEL Ø (in) lb/ft 5.0 14.6	W-SHAPE STEEL FTG. SIZE 24"	W-SHAPE STEEL FTG. SIZE 30"	W-SHAPE STEEL WEIGHT	W-SHAPE STEEL POST SIZE	REQUIRED SIGNING	REMARKS SHSM = FHWA STANDARD HIGHWAY SIGNS AND MARKINGS BOOK	SIGN DETAIL DETAIL IN SHSM	SIGN DETAIL DETAIL ON DWG. NUMBER	SIGN DETAIL STD. SHEET NUMBER
STA. 211+26 LT BETHEL		1	30	30			1				1					X		X																WI-2R		
		1	18	18			1																											WI3-1P		
STA. 211+64 LT BETHEL		1	30	30			1				1					X		X																R1-1		
		1	6	10	0.42																												VD-700			T-44
STA. 214+33 LT BETHEL		1	60	12	5.00						2					X		X																D3-1		116	
STA. 214+48 LT BETHEL		1	30	30			1				1					X		X																R1-1		
		1	6	10	0.42																												VD-700			T-44
STA. 214+59 LT BETHEL	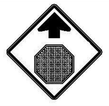	1	36	36			1				2					X		X																W3-1		
FINAL POST LENGTHS ARE TO BE DETERMINED IN THE FIELD. POST SIZES ARE COMPUTED BASED ON INFORMATION FURNISHED ON THE STANDARD SHEETS AND THE VTRANS "SIGN POST DESIGN GUIDELINE."												LF	LF	LF	LF -	LF 105	LF		EA.	LB	LB	LB		LB	LB	LB	LB								
		TOTALS			SF 5.84	SF	EA. 5	SF				LF			LF 105					LB			EA. -	LB				EA.	EA.	LB					

PROJECT NAME: BETHEL-RANDOLPH
PROJECT NUMBER: STP 2921(1)

FILE NAME: z10c244tsss.dgn
PROJECT LEADER: C. LATHROP
DESIGNED BY: S. LAMPHERE
TRAFFIC SIGN SUMMARY SHEET 10

PLOT DATE: 4/23/2015
DRAWN BY: S. LAMPHERE
CHECKED BY: C. LATHROP
SHEET 95 OF 211