STATE OF VERMONT
AGENCY OF TRANSPORTATION

TRAFFIC SIGN SUMMARY SHEET 20

MILEMARKER, STATION, OR SIGN NUMBER	SIGN LEGEND	SIGN DIMENSIONS EA	WIDTH (in)	HEIGHT (in)	NEW & SALVAGED SIGNS "A"	"B"	SALV SIGN	SALV TIS	EXIST POST RETAIN	EXIST POST SALVAGE	NEW SIGN POSTS NO. OF POSTS	FLANGED CHANNEL lb/ft 1.12	2.0	3.0	SQUARE STEEL (in) lb/ft 1.75 1.88	2.0 2.42	2.5 3.35	ANCHOR	SLEEVE	TUBULAR ALUMINUM Ø (in) lb/ft 3.0 1.3	4.0 1.7	4.0 MOD 1.7	TUBULAR STEEL Ø (in) FOUNDATION	lb/ft 3.0 7.6	3.5 9.0	4.0 10.8	5.0 14.6	W-SHAPE STEEL FTG. SIZE 24"	30"	WEIGHT	POST SIZE	RECYCLED SIGNS	REMARKS SHSM = FHWA STANDARD HIGHWAY SIGNS AND MARKINGS BOOK	SIGN DETAIL DETAIL IN SHSM	DETAIL ON DWG. NUMBER	STD. SHEET NUMBER
STA. 345+65 LT RANDOLPH		1	30	30			1				1					X		X																	WI-5R		
		1	18	18	2.25																													WI3-IP		
STA. 348+48 LT BETHEL		1	6	10	0.42						1				X			X																VD-700			T-44
STA. 359+04 RT BETHEL		1	6	10	0.42						1				X			X																VD-700			T-44
STA. 369+60 LT BETHEL		1	6	10	0.42						1				X			X																VD-700			T-44
STA. 370+41 RT BETHEL STA. A 0+00 RT RANDOLPH	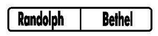	1	72	10	5.00						2					X		X																VD-024		117	
	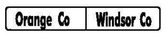	1	72	10	5.00																													VD-024		117	
		1	6	10	0.42																													VD-700			T-44
		1	6	10	0.42																													VD-700			T-44
FINAL POST LENGTHS ARE TO BE DETERMINED IN THE FIELD. POST SIZES ARE COMPUTED BASED ON INFORMATION FURNISHED ON THE STANDARD SHEETS AND THE VTRANS "SIGN POST DESIGN GUIDELINE."												LF	LF	LF	LF 24	LF 45	LF		EA.	LB	LB	LB		LB	LB	LB	LB									
	TOTALS				SF 14.35	SF	EA. 1	SF				LF			LF 69					LB			EA. -	LB				EA.	EA.	LB						

PROJECT NAME: BETHEL-RANDOLPH
PROJECT NUMBER: STP 2921(1)

FILE NAME: z10c244tsss.dgn
PROJECT LEADER: C. LATHROP
DESIGNED BY: S. LAMPHERE
TRAFFIC SIGN SUMMARY SHEET 20

PLOT DATE: 4/23/2015
DRAWN BY: S. LAMPHERE
CHECKED BY: C. LATHROP
SHEET 105 OF 211